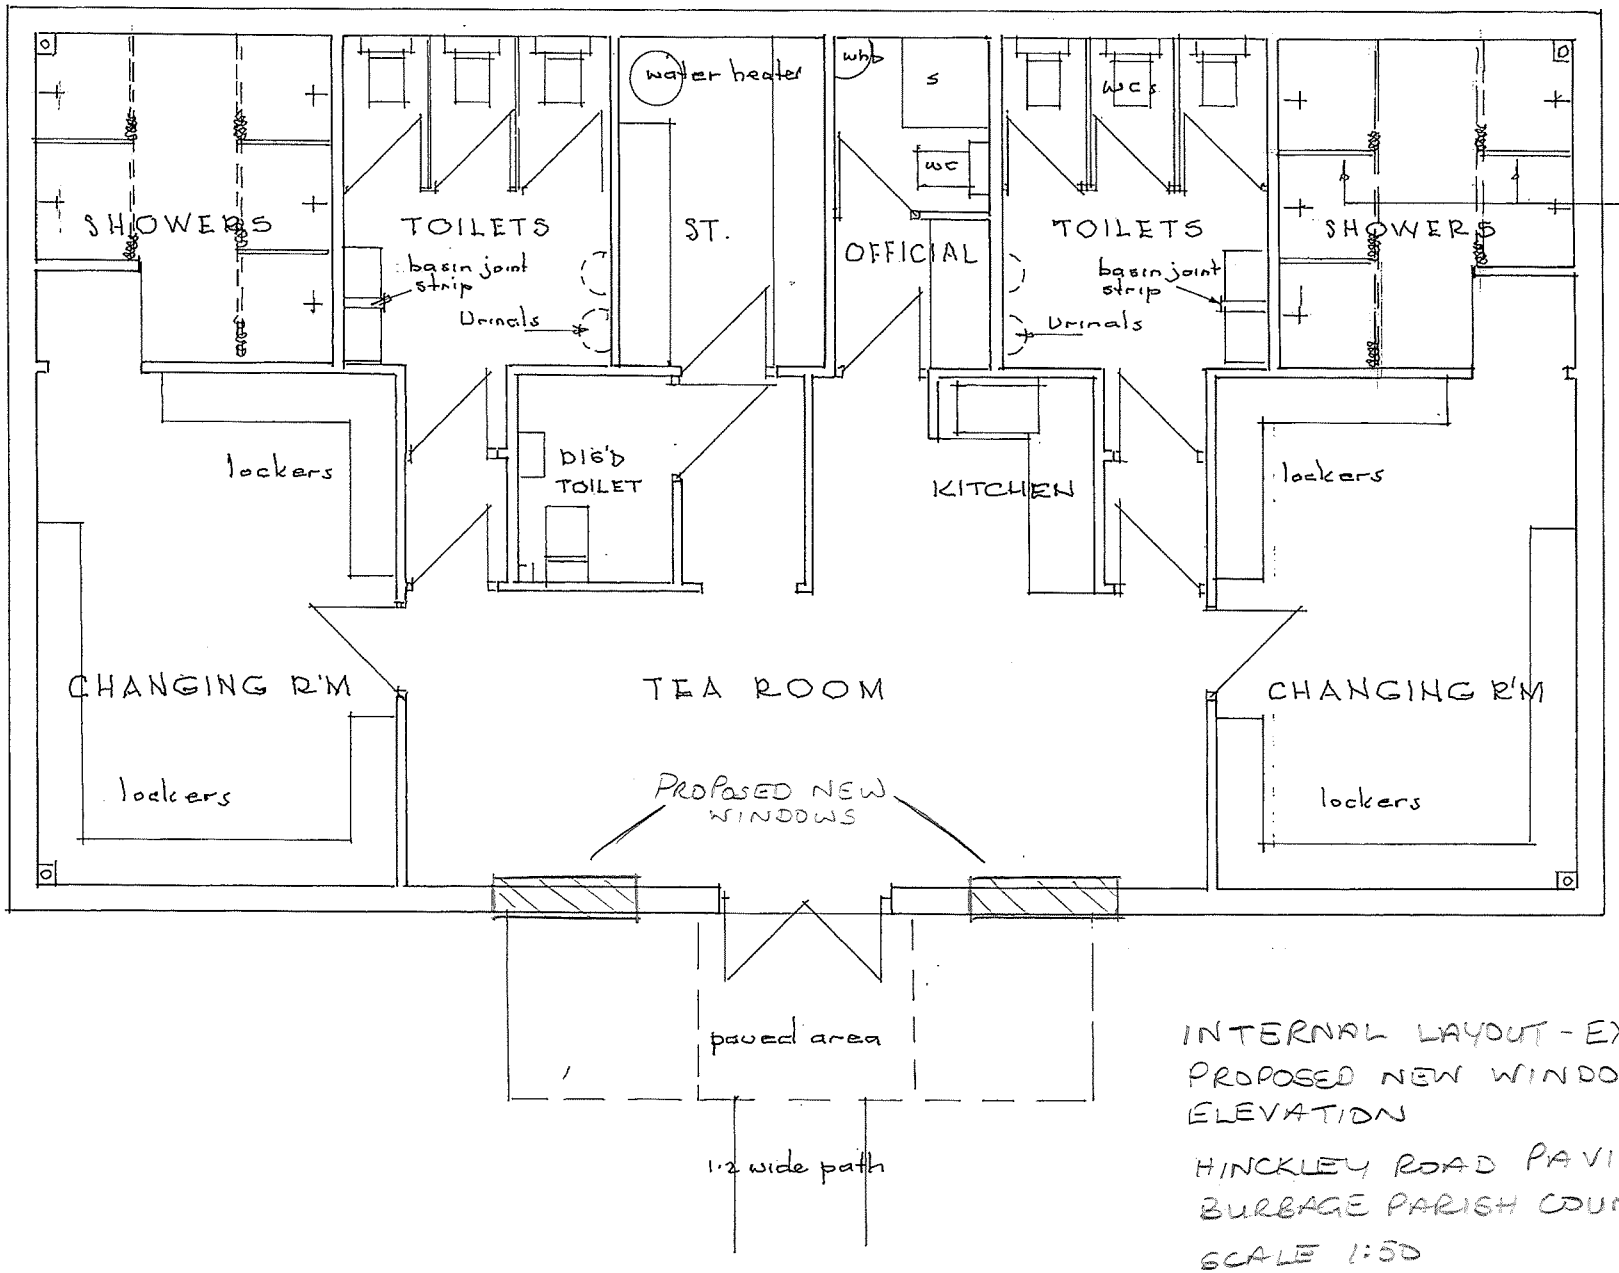

INTERNAL LAYOUT - EXISTING WITH PROPOSED NEW WINDOWS TO FRONT ELEVATION

HINCKLEY ROAD PAVILION

BURBAGE PARISH COUNCIL

SCALE 1:50