

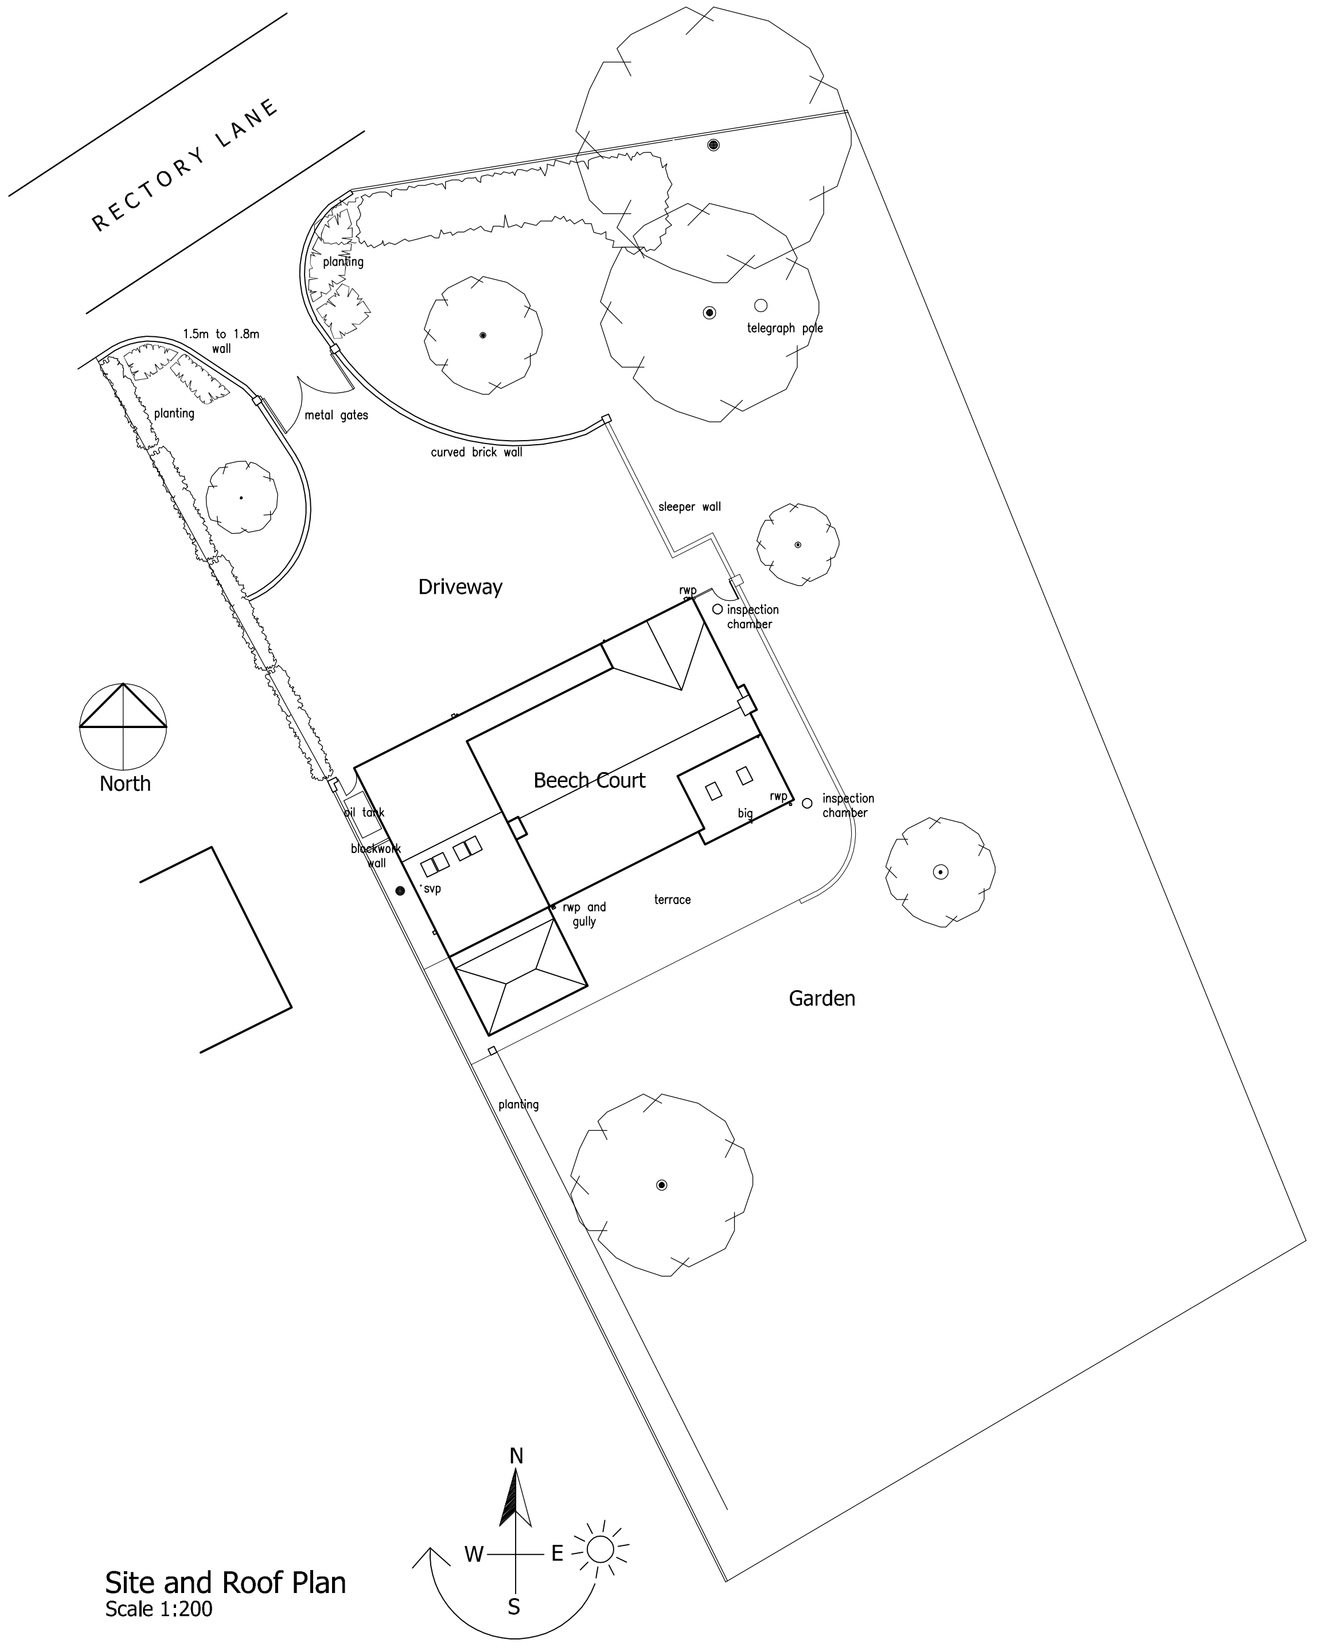


Site and Roof Plan
Scale 1:200

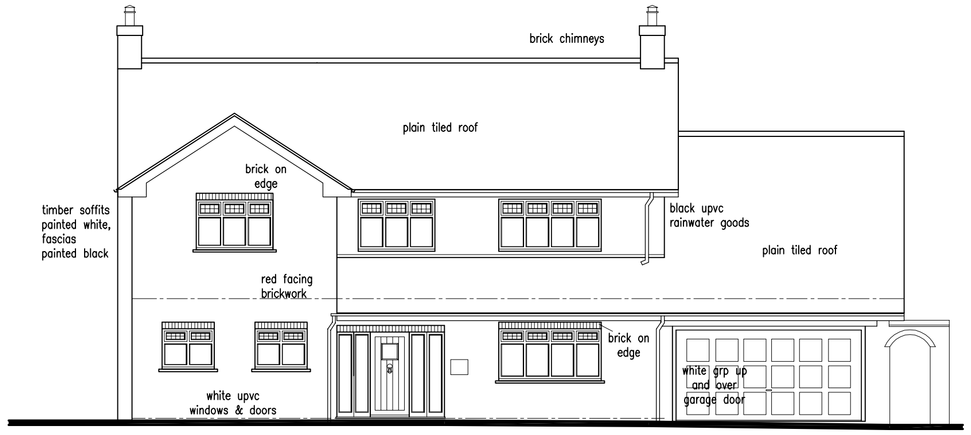


Front Elevation
Scale 1:100

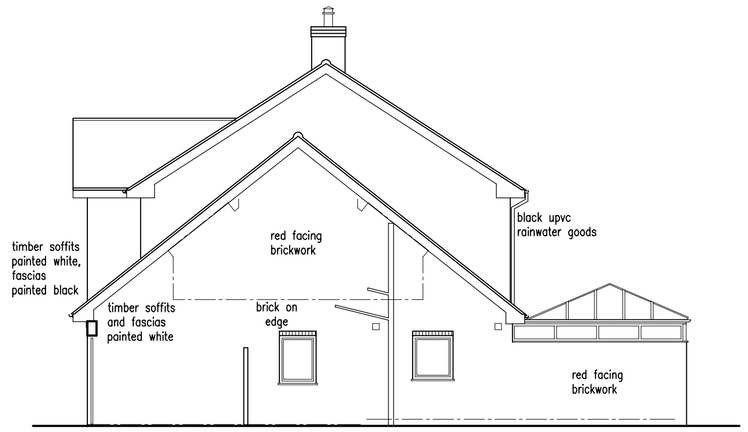

Side Elevation
Scale 1:100



Rear Elevation
Scale 1:100

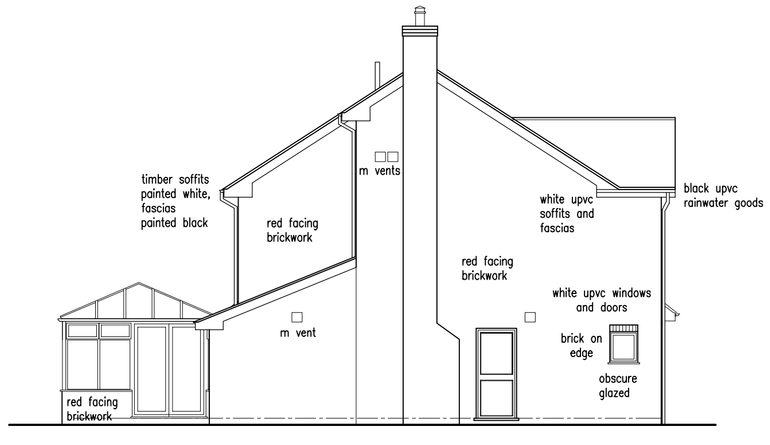

Side Elevation
Scale 1:100

1:200 Metres 0 4 8 12

1:100 Metres 0 2 4 6

1:50 Metres 0 1 2 3

EXISTING DETAILS
BEECH COURT ~ RECTORY LANE ~ CADEBY ~ NUNEATON ~ WARWICKSHIRE

Revisions : A Drawing updated 02.05.19

Figured dimensions must be taken in preference to scaled dimensions and any discrepancies are to be referred to David Granger Architectural Design Limited. Contractors, subcontractors and suppliers must verify all dimensions on site before commencing any work or making any workshop drawings. All drawings are copyright of David Granger Architectural Design Limited. Ordnance Survey Data © Crown Copyright. All rights reserved. Licence No. AR100020449. Landmark Ref. LIG0816

DAVID GRANGER
ARCHITECTURAL DESIGN LIMITED

Project
Beech Court
Rectory Lane, Cadeby
Nuneaton
Warwickshire

Drawing Title
Existing Details
Sheet 1 of 3

Client
Mr and Mrs J. Looker

Drawing No.
19.3681.01 A

Date
April 2019

Scale (A1 Size)
As Shown

Drawn by
AC

Checked by
SF

The Old Cottage Hospital, Leicester Road,
Ashby-de-la-Zouch, Leicestershire, LE65 1DB
Tel: 01530 560939
www.davidgrangerdesign.com
Company Reg. No. 5568912