
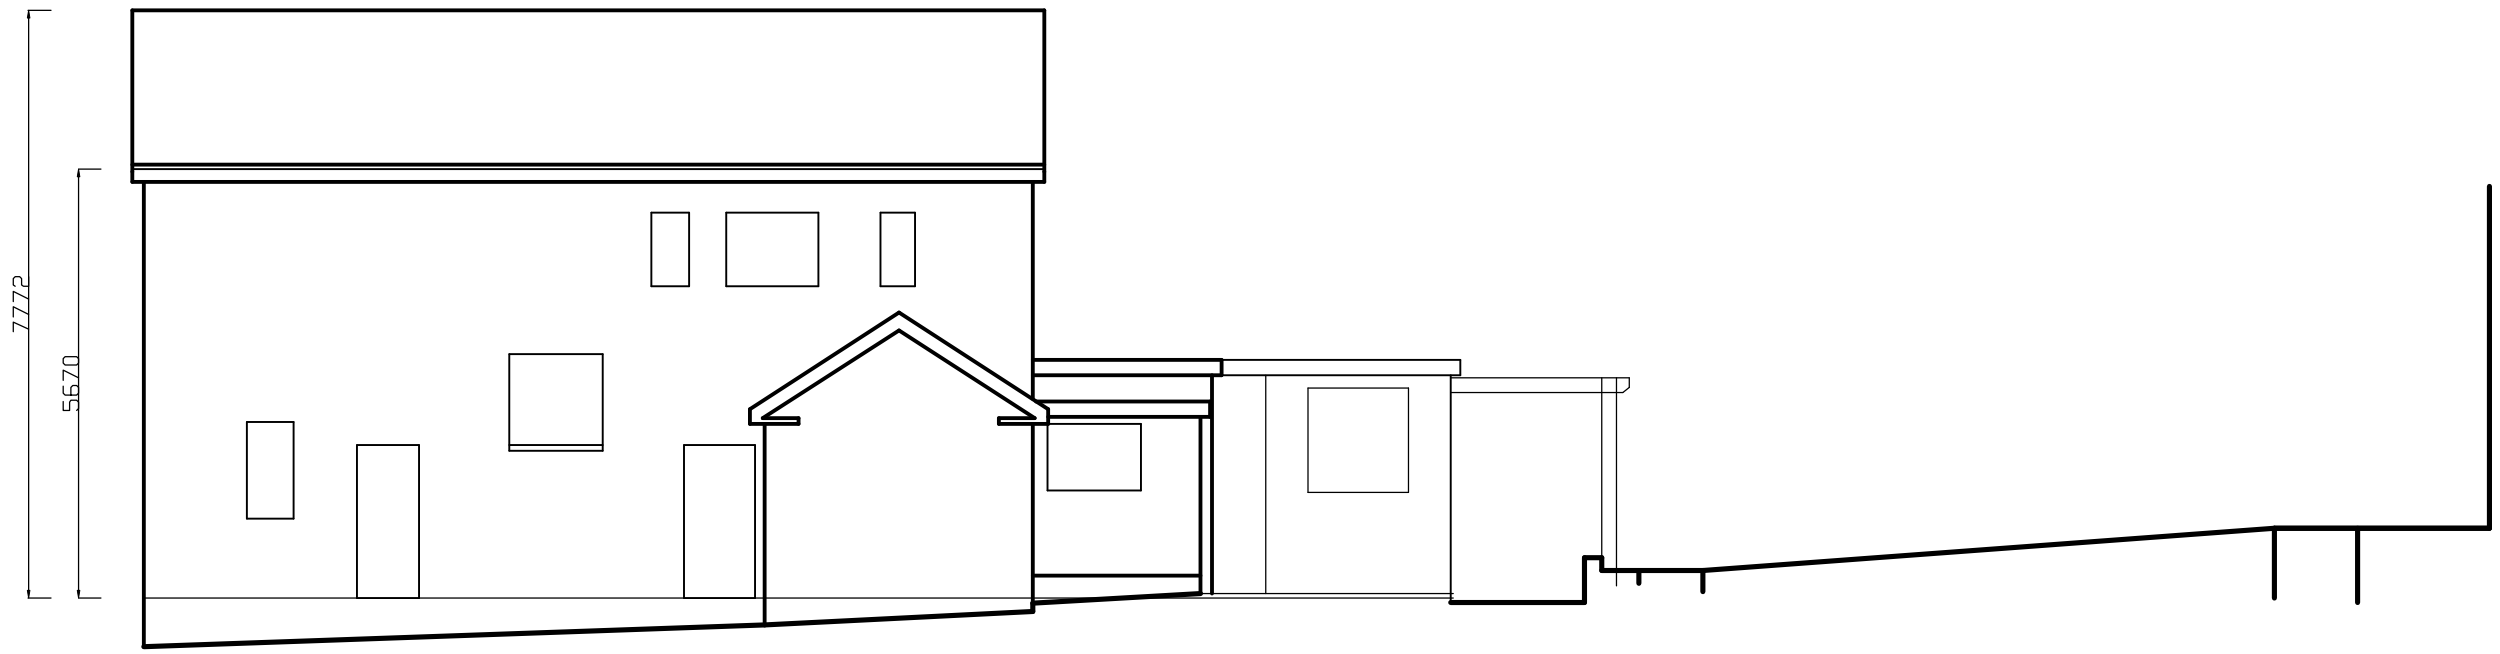


SOUTH WEST ELEVATION

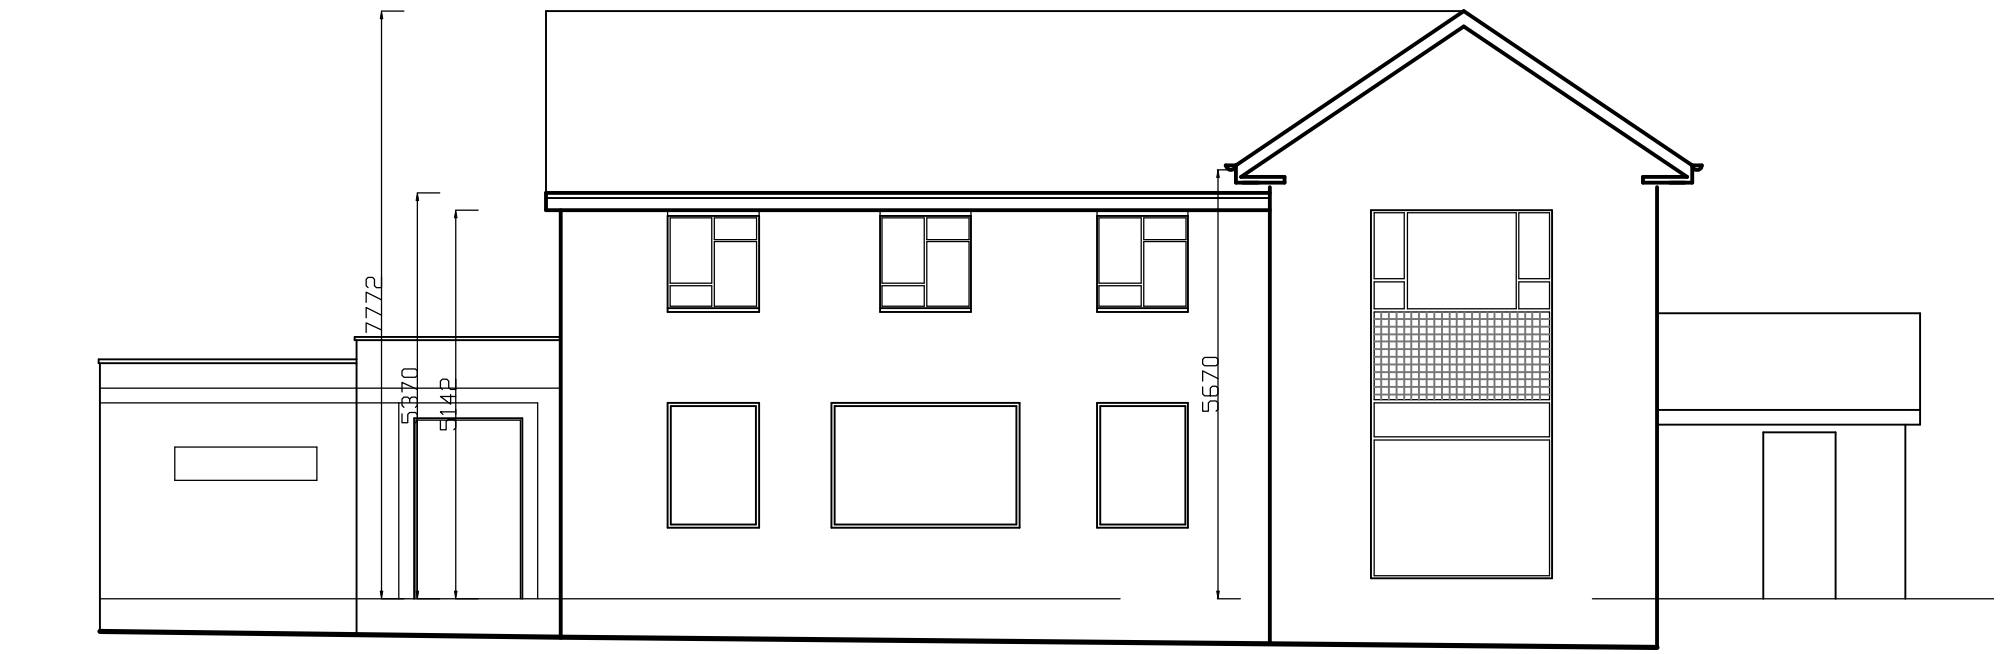

NORTH WEST ELEVATION 0 1 2 3 4 5

Rev	Date	Detail
A	13/02/26	DETAILS AMENDED

I-LID DESIGN LTD
INTERIOR DESIGN | ARCHITECTURE | PROJECT MANAGEMENT
8 Sutcliffe Road, Wittering, Peterborough
Tel: 07588 441751 info@i-lid.co.uk
www.i-lid.co.uk

Client: KESHCO LTD

Job Title:
THE WOOLCOOMBER
HINKLEY

LE10 2PH

Scale: 1-100 @ A3 Date: 29/01/26

Drawing Title
EXISTING ELEVATIONS

Drawing No.
665SD02-1 Revision A

ALL DRAWINGS ARE THE COPYRIGHT OF I-LID DESIGN