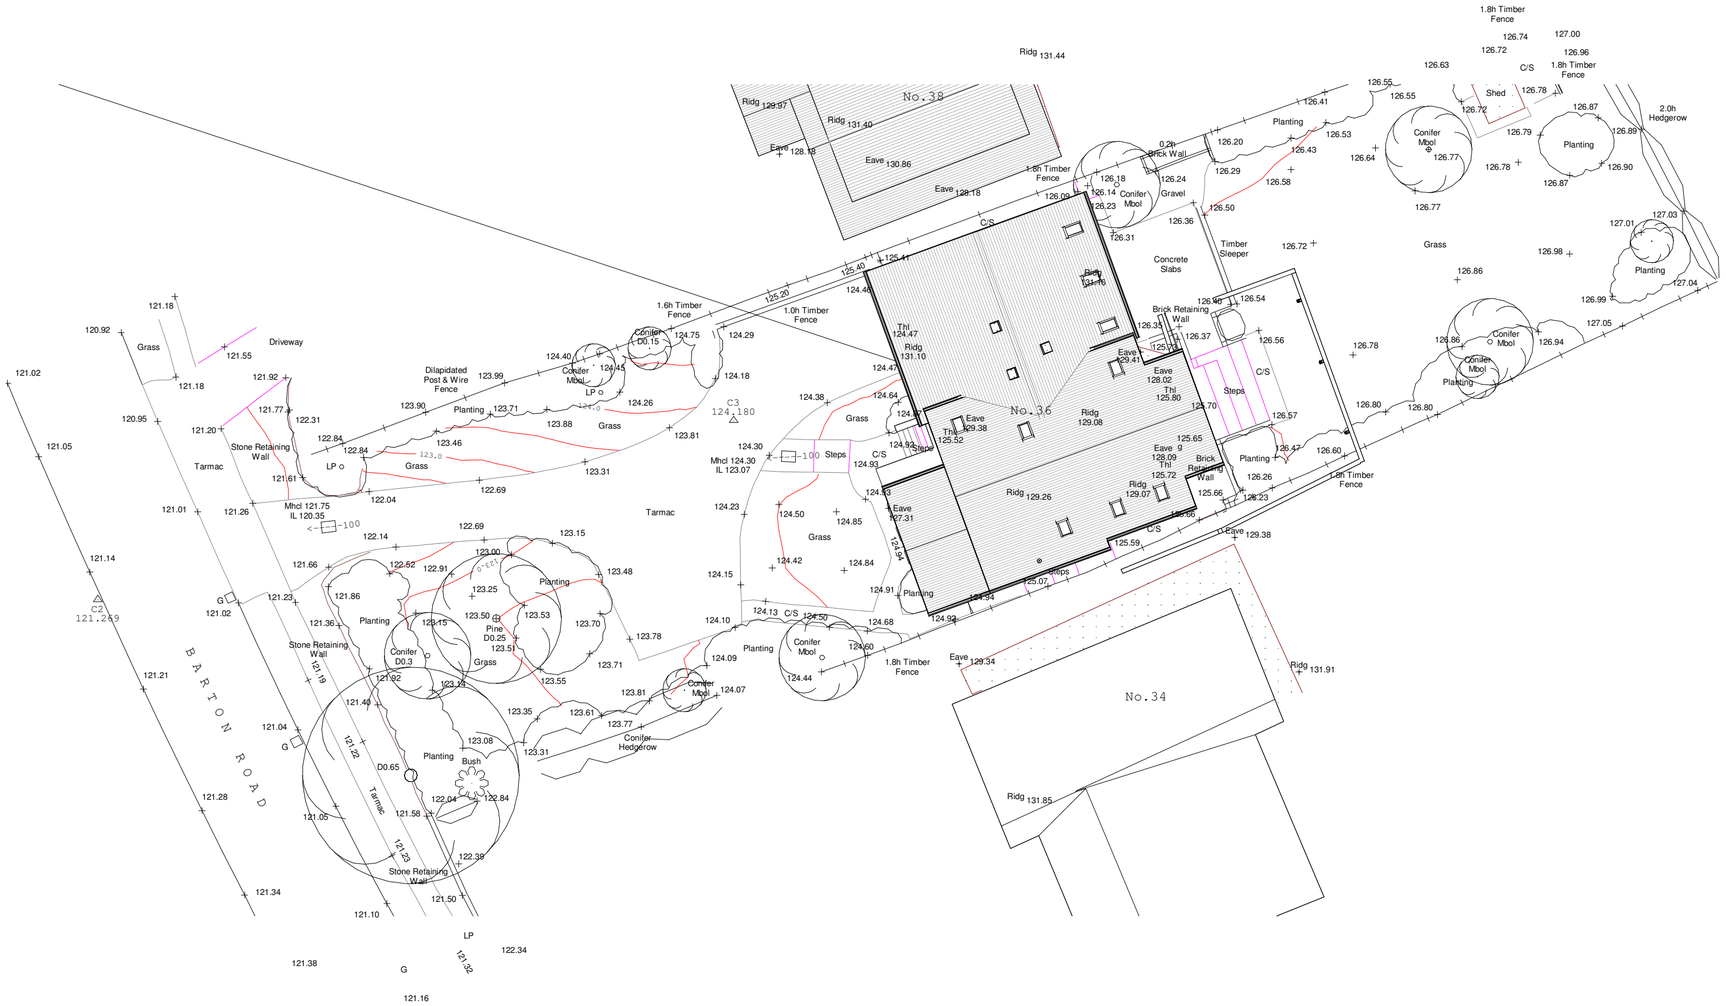


Client: **Parker**				
Project Title: Exts and Alts Barton Road Market Bosworth				
Drawing Title: **Site Plan**				
Scale: 1:200	Date: April 26	Sheet: A2	Job No.: 23/64	Drawing No.: 21
Author: LJW	Checked by		Status: PLANNING	

THE COPYRIGHT OF THIS DRAWING IS VESTED IN HAYWARD ARCHITECTS LTD.
REPRODUCTION IN ANY FORM, EITHER IN WHOLE OR IN PART IS FORBIDDEN WITHOUT THE PRIOR WRITTEN PERMISSION
OF THE COPYRIGHT HOLDER. DO NOT SCALE FROM DRAWING AND ONLY FIGURED DIMENSIONS ARE TO BE USED

HAYWARD
40 years
1986 - 2026
architects
19 Station Road
Hinckley
Leicestershire
LE10 1AW
Tel: 01455 635 665
www.haywardarchitects.co.uk