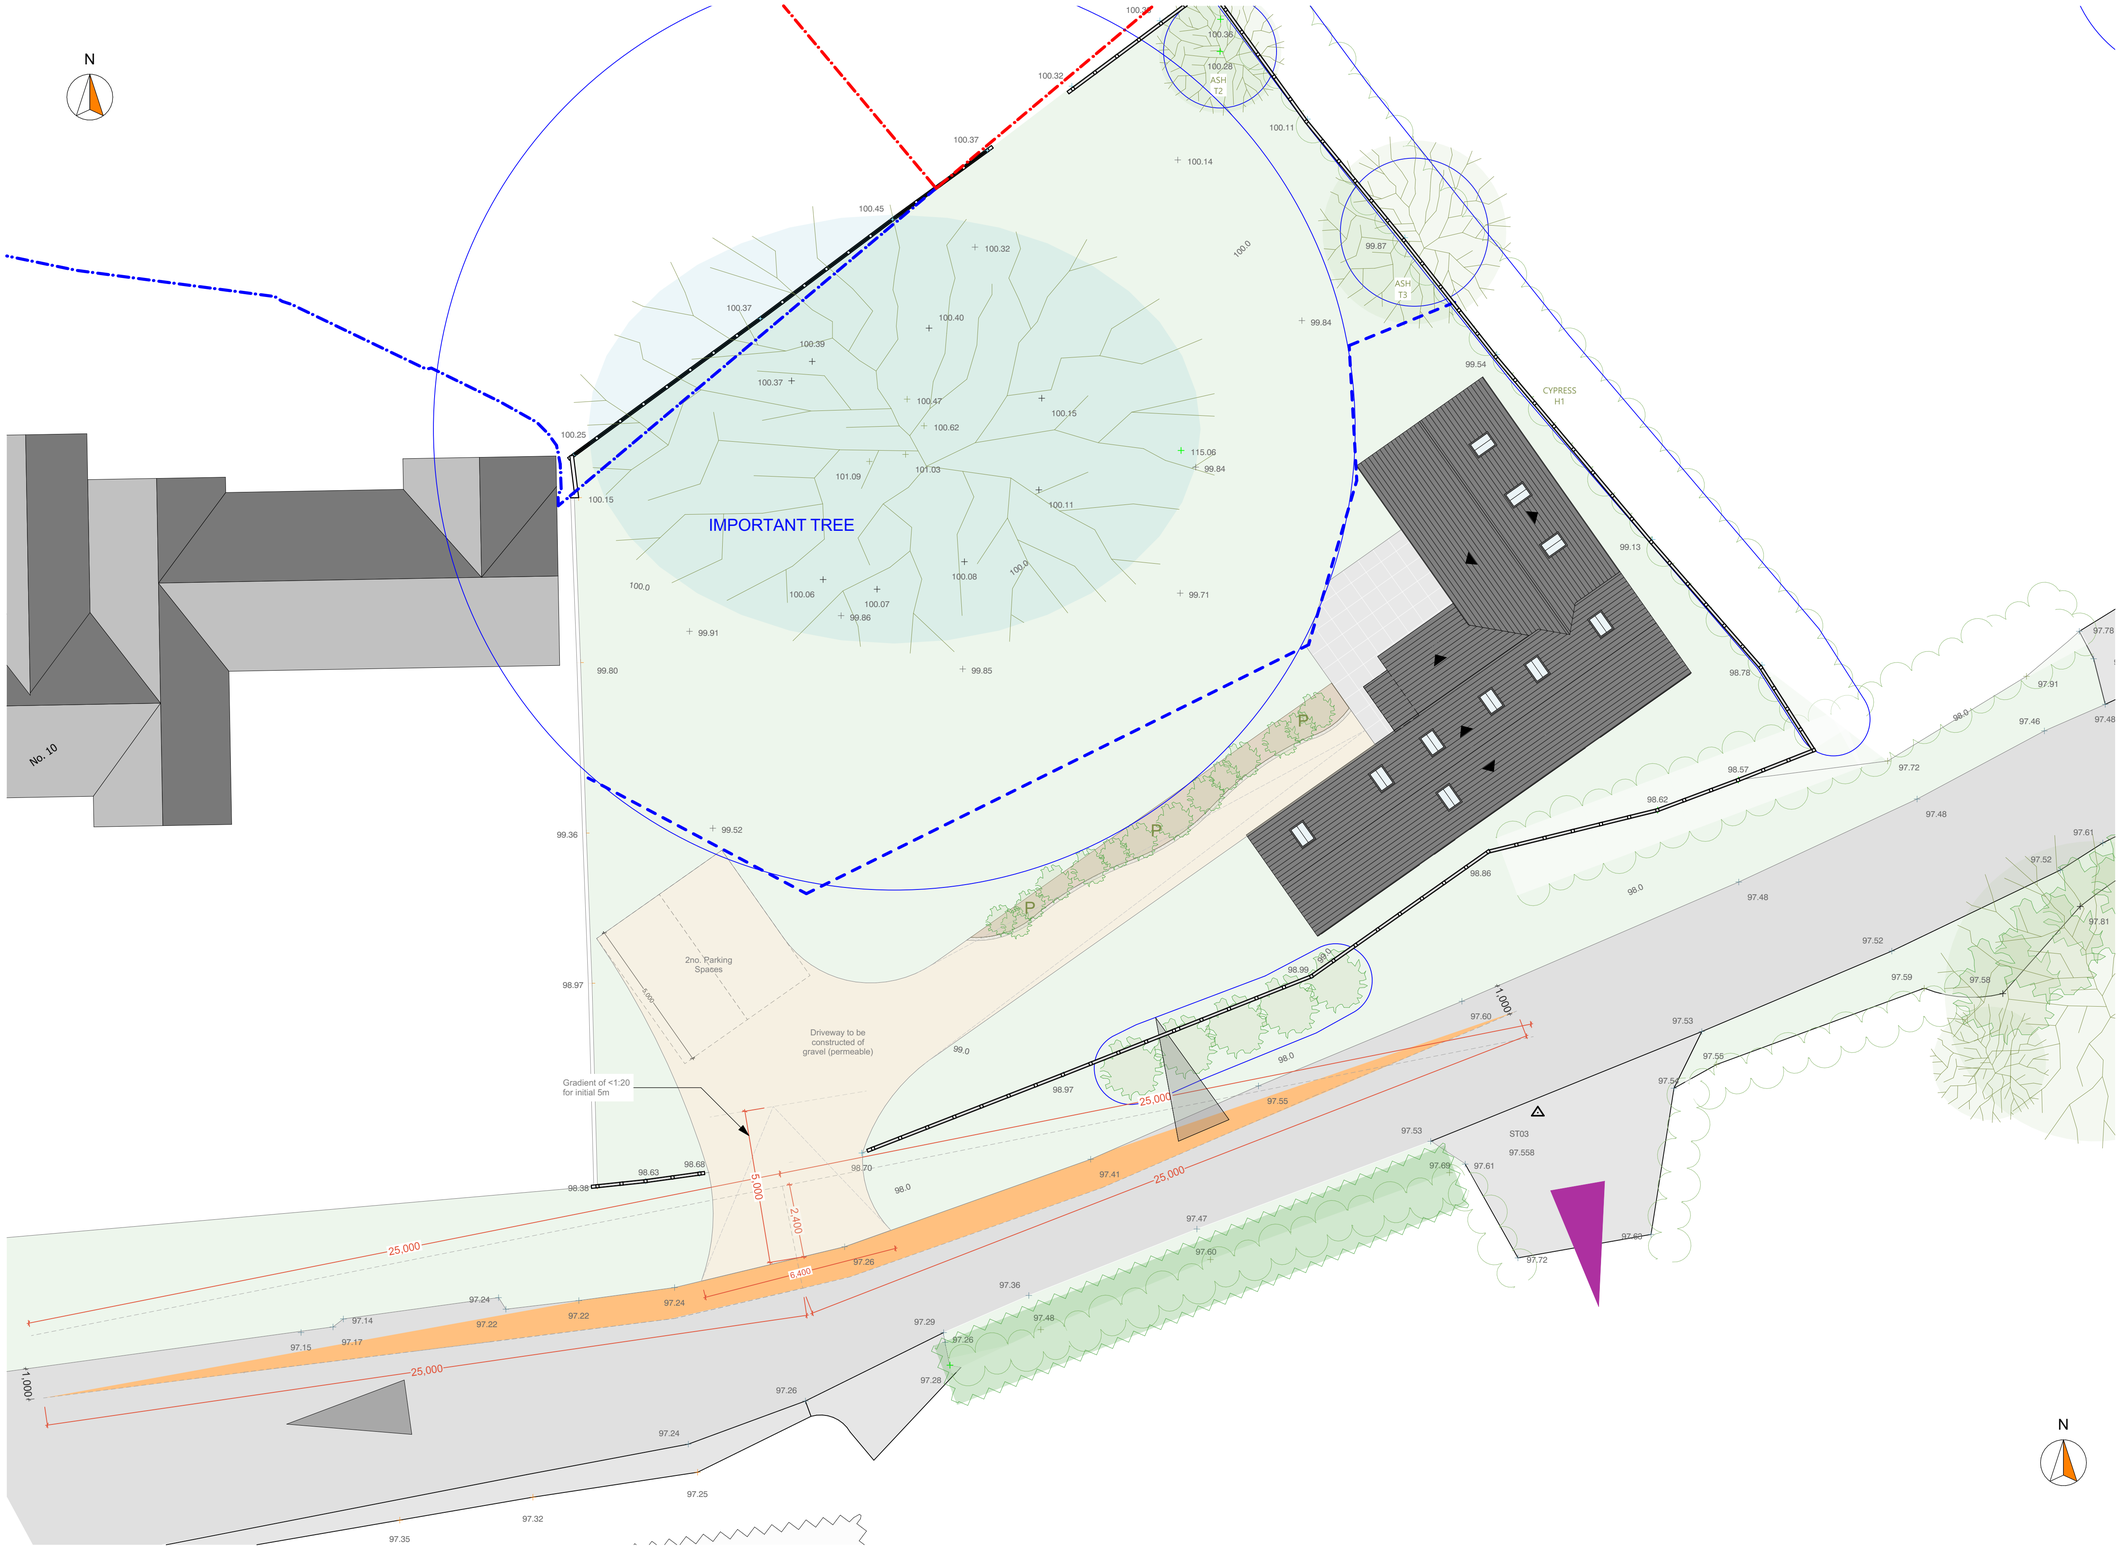



Proposed Site Plan
1:100

0 1 2 3 4 5 6 7 8 9 10

Important Hedgerows | Vista to be Protected | View to be Protected | Root Protection Zones | Limit of Root Protection Zone | Viewpoints for Renders


Disclaimer:

This drawing is subject to copyright ©, and is the property of AT Architects Limited and must not be copied in whole or in part without their written permission. This drawing should be read in conjunction with all the appropriate consultants design drawings, together with any other AT Architects Limited drawings and the appropriate specification as issued. No liability will be accepted for any amendments made to this drawing by third/other parties.

This drawing must not be scaled. The contractor is to report all dimensional discrepancies, errors or omissions to AT Architects Limited prior to commencing construction works. The Contractor should also check and verify all building levels, site positioning, services, sewers, drains etc. prior to commencing any works, and notify AT Architects Limited of any discrepancies or inaccuracies accordingly.


Checked by:

EW

Revisions:

| Layout Modified by | Change Name | Transmittal Set Date |
|---|---|---|
| | Boundary line correction | 20/02/2024 |
| | Drawing Names | 14/03/2024 |
| | Amendments | 20/03/2024 |
| | Amendment to Access Route Levels | 23/05/2024 |

| RevID | Transmittal Set Name | Transmittal Set Date | Transmitted By |
|---|---|---|---|
| 01 | Planning 01 | 20/02/2024 | MarkBranch |
| 02 | Planning 03 | 14/03/2024 | MarkBranch |
| 03 | Planning 04 | 20/03/2024 | MarkBranch |
| 04 | Planning 06 | 23/05/2024 | ChristianDeCosta |

ArchiCAD

Project:
New Dwelling
Land to the north of Pipe Lane, Orton-on-the-Hill, Leicestershire

Client:
Framptons

Drawing Title:
Proposed Site Plan (and Parking Plan) - Land to the north of Pipe Lane

Date:
28/05/2024

Purpose of Issue:
Planning

Drawn by: CD | Scale: 1:100, 1:50 | Size: A1

Drawing No: 1800-0504-04 | Rev:

Planning

ATARCHITECTS