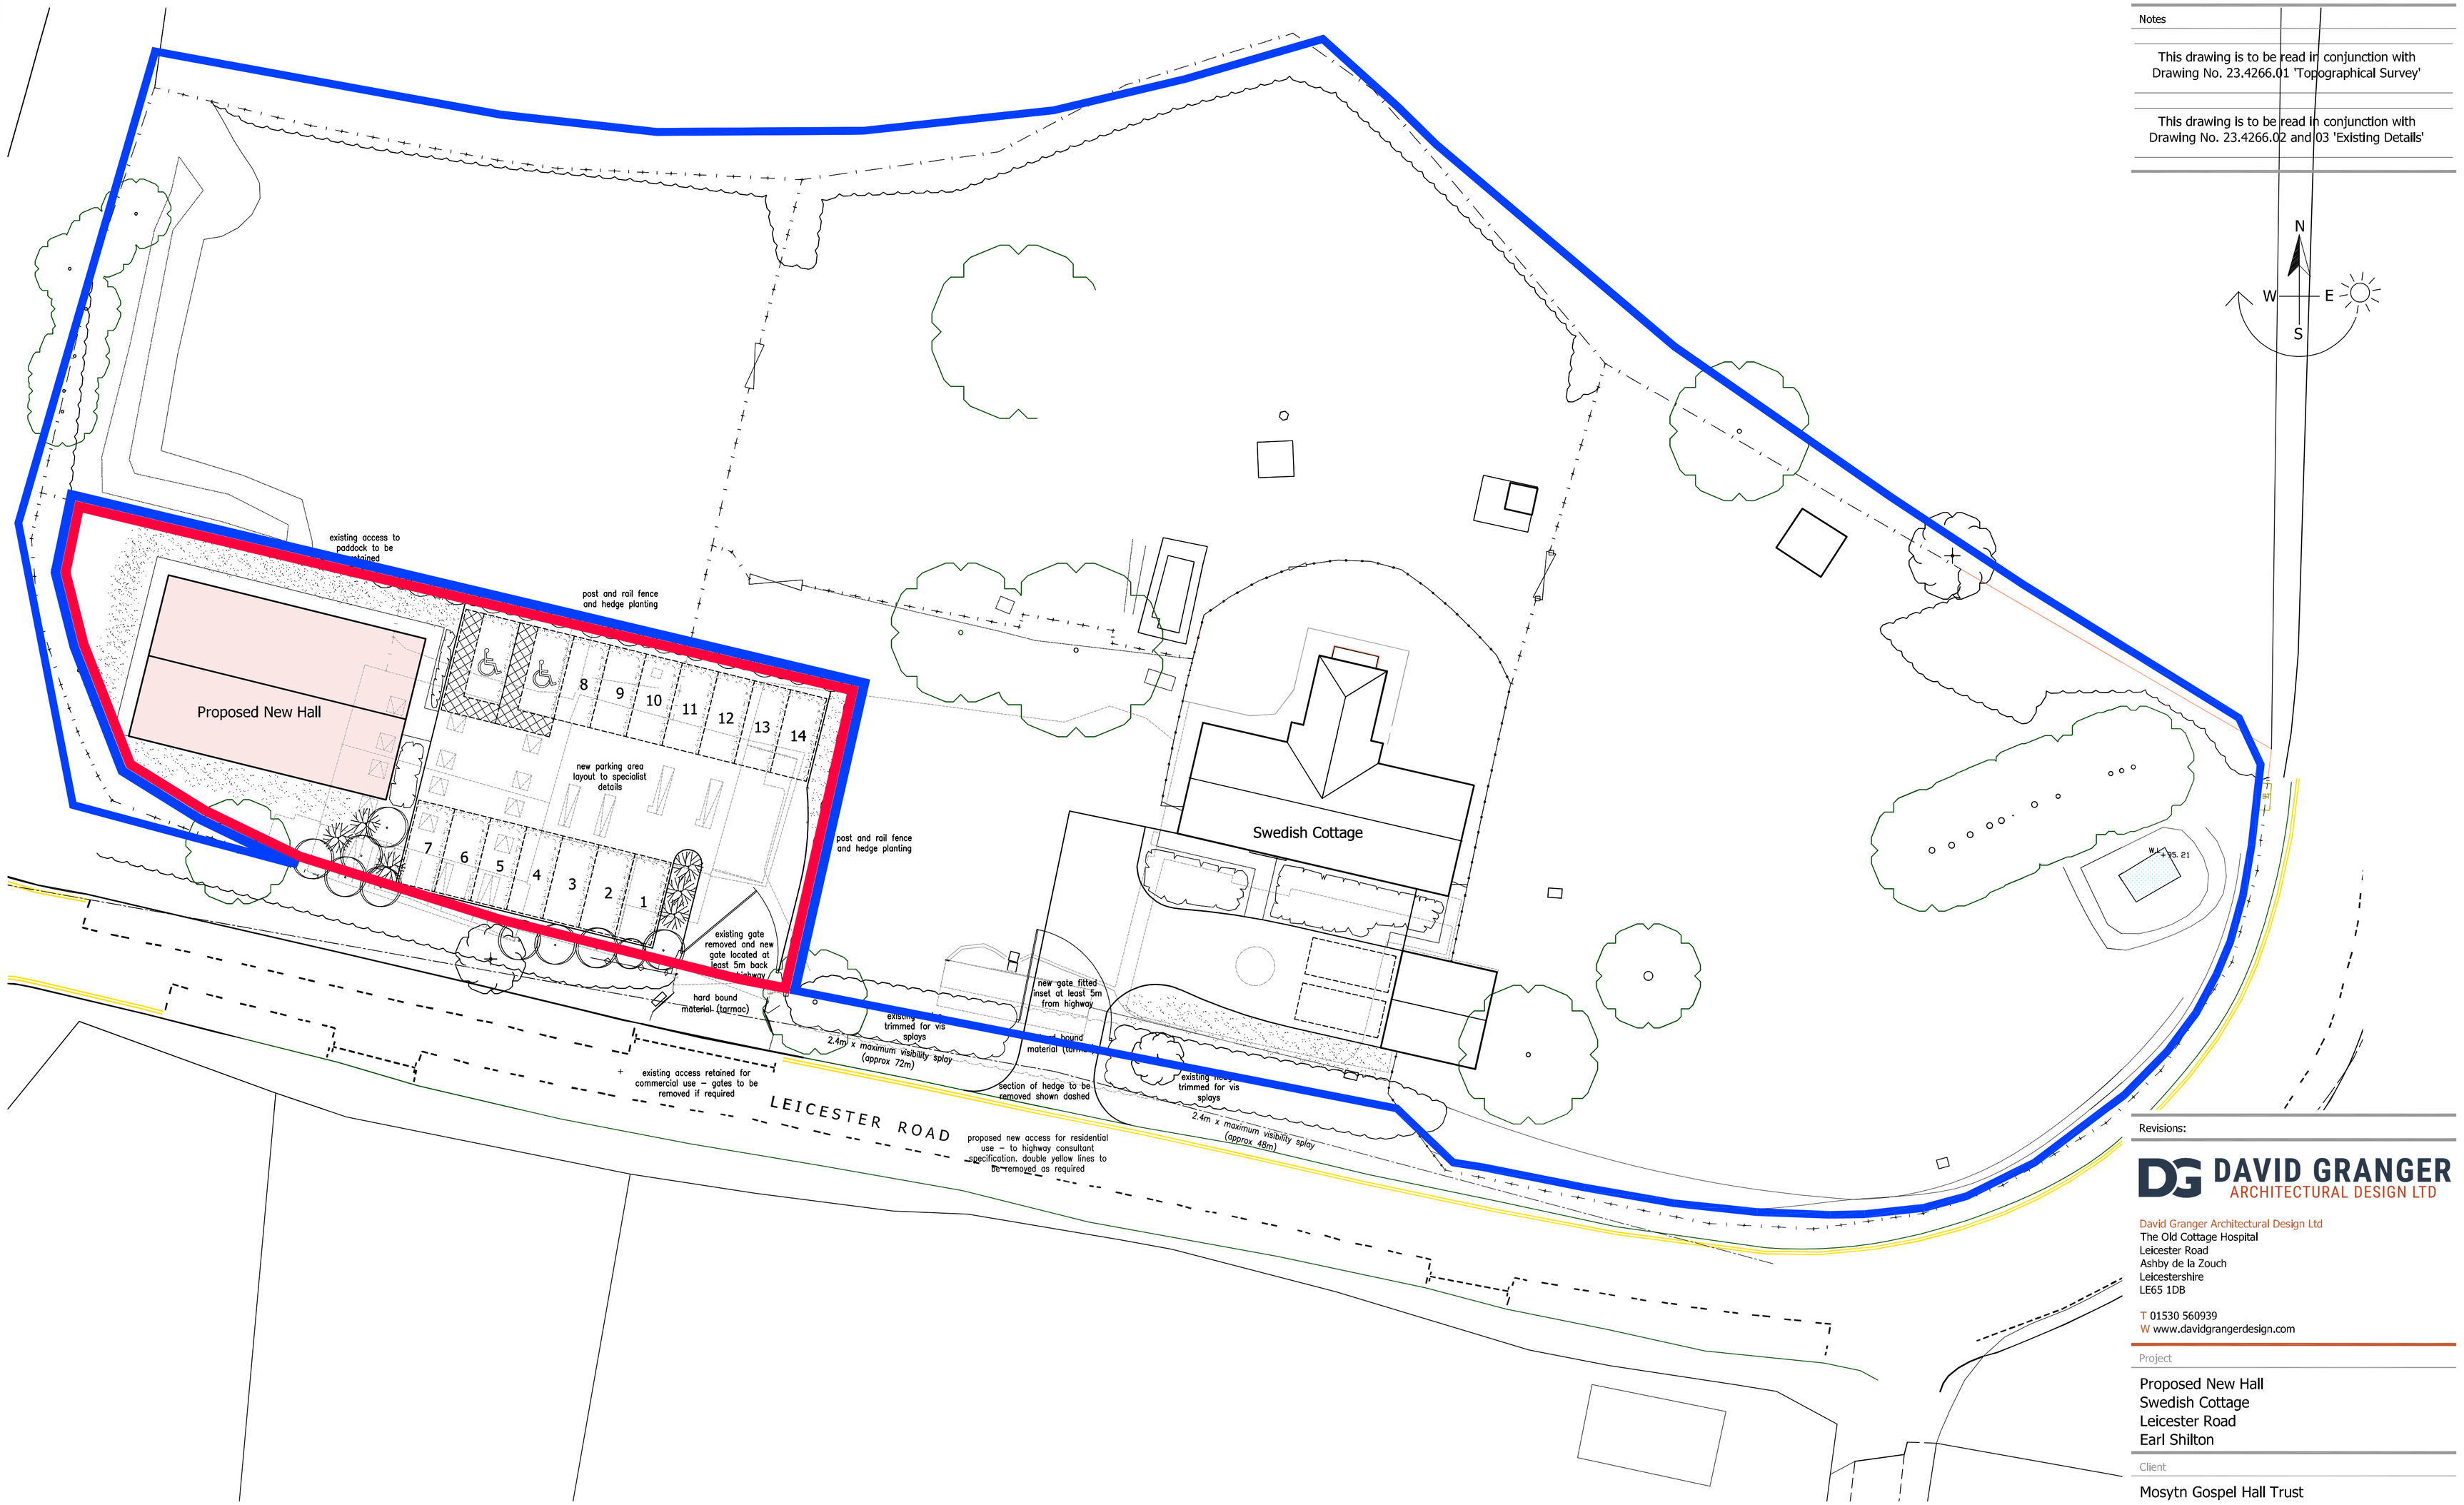



Notes

This drawing is to be read in conjunction with Drawing No. 23.4266.01 'Topographical Survey'

This drawing is to be read in conjunction with Drawing No. 23.4266.02 and 03 'Existing Details'

Revisions:

DAVID GRANGER ARCHITECTURAL DESIGN LTD

David Granger Architectural Design Ltd
The Old Cottage Hospital
Leicester Road
Ashby de la Zouch
Leicestershire
LE65 1DB

T 01530 560939
W www.davidgrangerdesign.com

Project

Proposed New Hall
Swedish Cottage
Leicester Road
Earl Shilton

Client

Mosytn Gospel Hall Trust

Drawing

Sheet 1 of 1

Drawing Number 23.4266.23

Date: May 2024

Scale: As Shown Drawn By: MS Checked By: MS

Figured dimensions must be taken in preference to scaled dimensions and any discrepancies are to be referred to David Granger Architectural Design Limited. Contractors, subcontractors and suppliers must verify all dimensions on site before commencing any work or making any workshop drawings. All drawings are copyright of David Granger Architectural Design Limited. Ordnance Survey Data © Crown Copyright, All rights reserved. Licence No. AR100020449. Landmark Ref. LIG0816
Company Reg. No. 5068912

Proposed Site Plan
Scale 1:200

1:200 Metres
0 4 8 12

PROPOSED NEW HALL - SWEDISH COTTAGE - LEICESTER ROAD - EARL SHILTON - LEICESTERSHIRE