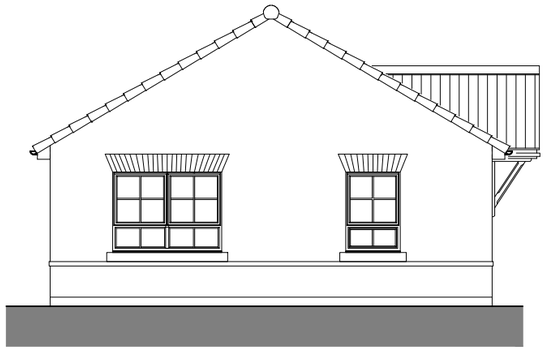

FRONT ELEVATION 1

FRONT ELEVATION 2

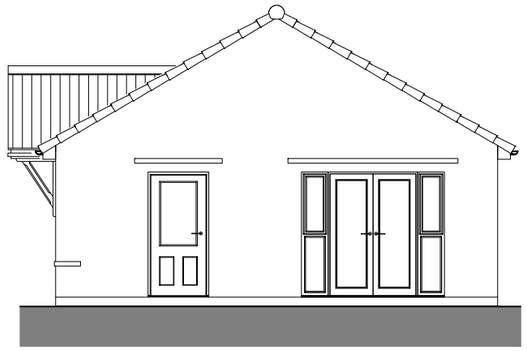

REAR ELEVATION

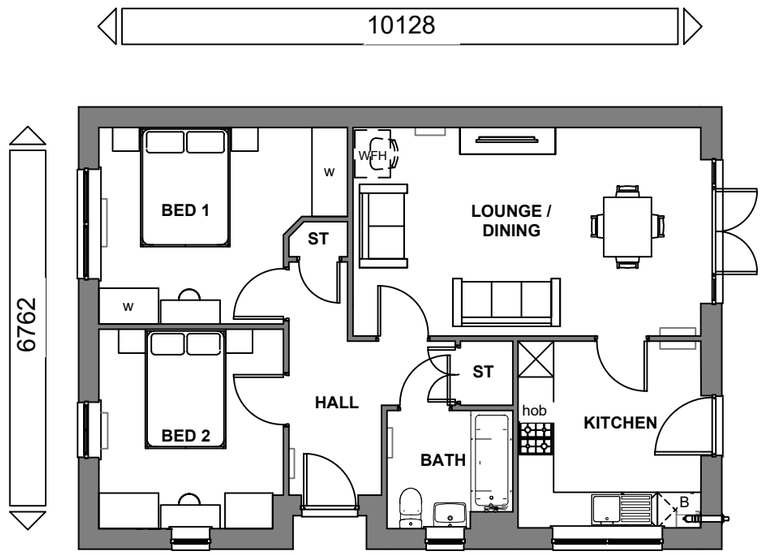

GROUND FLOOR PLAN

SIDE ELEVATION

THIS DRAWING IS COMPLIANT WITH
2021 BUILDING REGULATIONS

TOTAL FLOOR AREA : 725 Sqft

DAVID WILSON HOMES
WHERE QUALITY LIVES

Planning

Rev	Description	Date

WARNING TO HOUSE-PURCHASERS:
Buyers are warned that this is a working drawing and the contents of this drawing may be subject to change during the progress of the build process. The layout, form, content and dimensions specified are included for general guidance only. The finishes or features shown may alter in respect of individual properties. Whilst we make every effort to ensure our drawings are up to date there may from time to time be an unavoidable delay in updating these due to changes in regulations and/or re-planning. Purchasers are advised to check with the Sales Adviser whether any alterations have been made to this drawing. The contents of this drawing do not constitute a contract, part of any contract or warranty unless specifically incorporated into such a contract. This should not be relied upon for the purposes of entering into a contract to purchase any property.

Sales Name: MIDHURST 1 (det)
House Type Code: BMH1 LTGD
Spec:AFF
Drawing No: 11
Date: Oct 2025
Drawn: GDT
Checked: GDT
Scale: 1:100