



Proposed Front Elevation
Scale 1:100

1:100 Metres
0 2 4 6

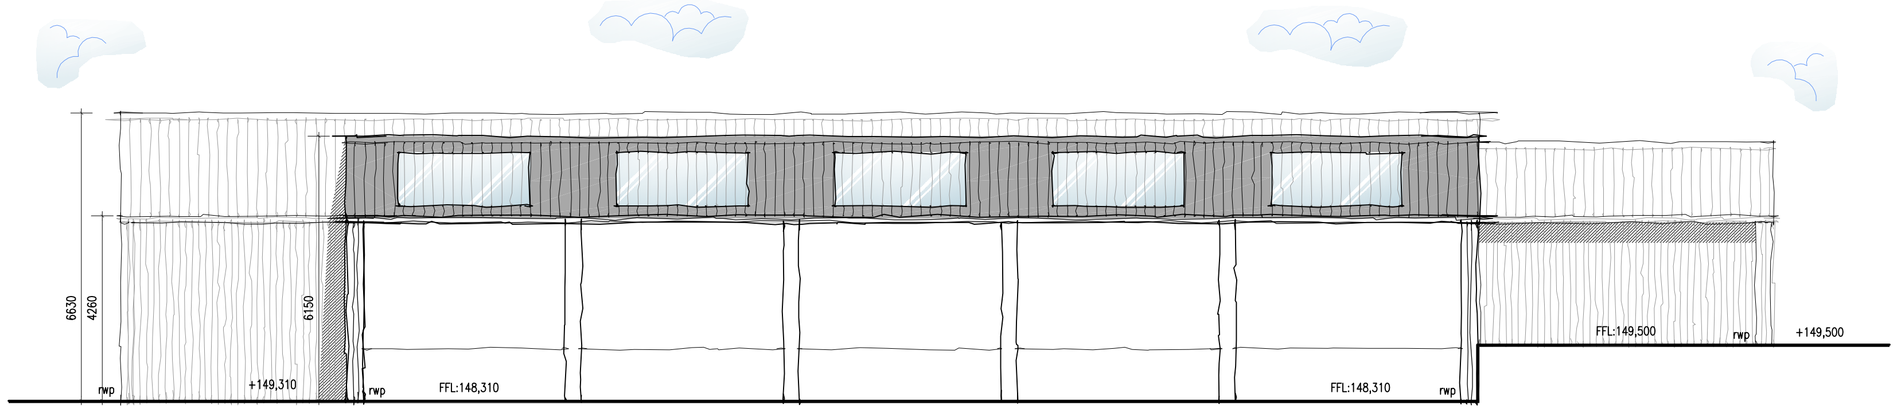


Proposed Side Elevation
Scale 1:100

1:100 Metres
0 2 4 6

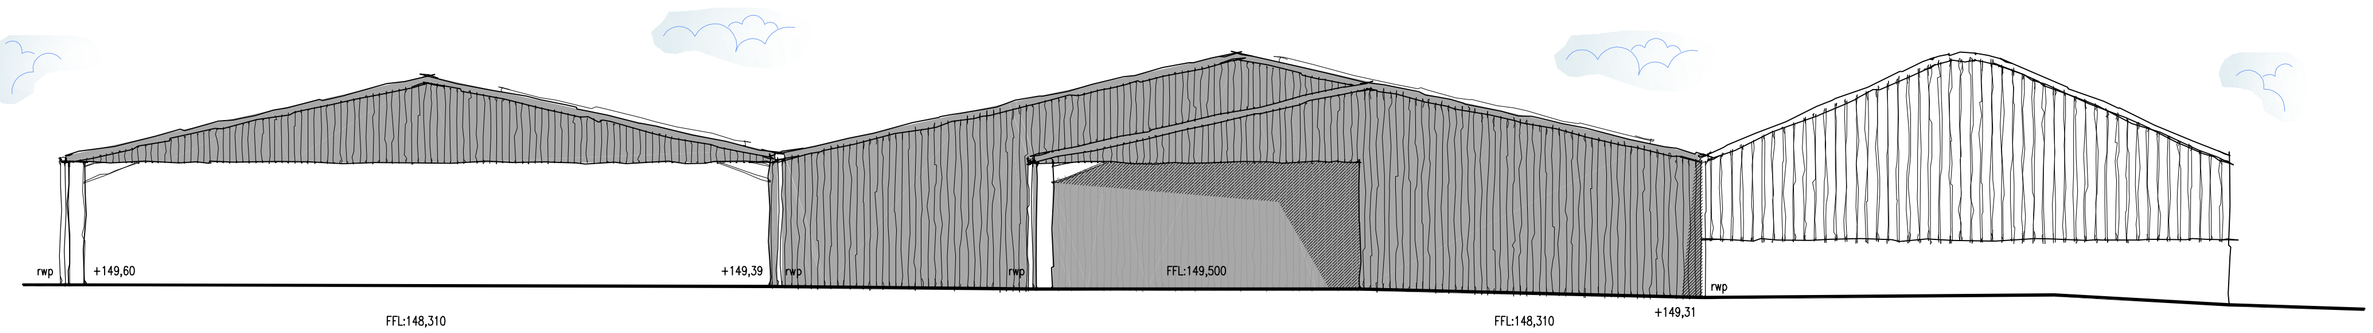

Proposed Rear Elevation
Scale 1:100

1:100 Metres
0 2 4 6

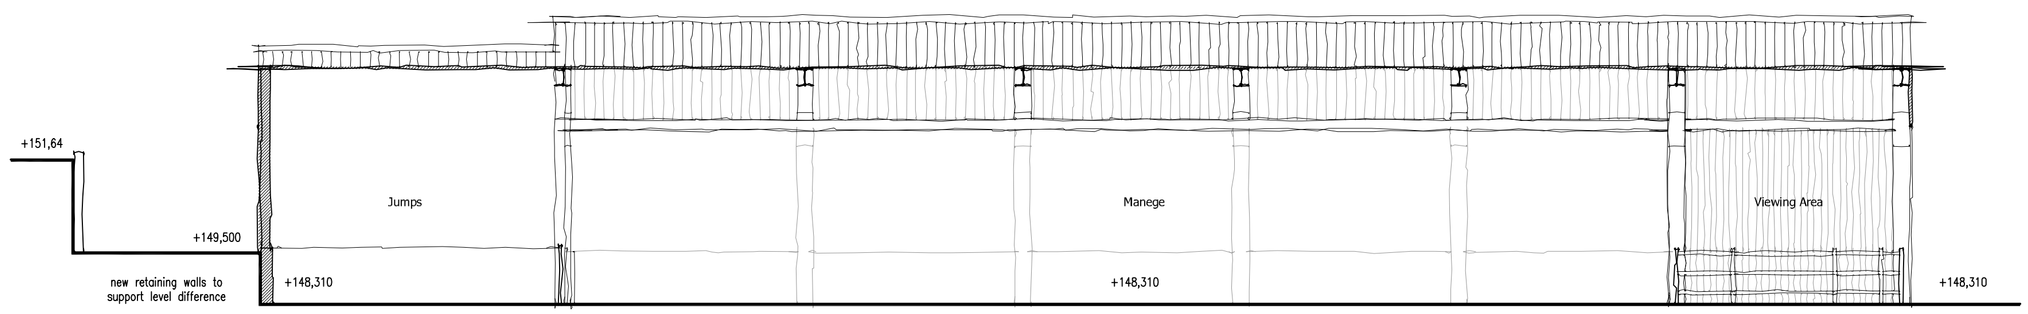

Proposed Section A-A
Scale 1:100

1:100 Metres
0 2 4 6

DETAILED PLANNING PROPOSALS
PROPOSED COVERED MANEGE - DEERLEAP FARM - STANTON UNDER BARDON - COALVILLE - LEICESTERSHIRE

Notes

This drawing is to be read in conjunction with Drawing No. 25.4618.01 'Existing Details' and No.25.4618.04 - 07 'Topographical Survey'

Materials Schedule:-
- Metal Sheet Cladding
- Metal Roof Cladding
- Perspex Roof Panels

Revisions:

DAVID GRANGER ARCHITECTURAL DESIGN LTD

David Granger Architectural Design Ltd
The Old Cottage Hospital
Leicester Road
Ashby de la Zouch
Leicestershire
LE65 1DB

T 01530 560939
W www.davidgrangerdesign.com

Project

Proposed Covered Manege
Deerleap Farm
Stanton Under Bardon
Coalville, Leicestershire

Client

Mr E. Drummond

Drawing

Detailed Planning Proposals
Sheet 3 of 4

Drawing Number 25.4618.10

Date: February 2026

Scale: As Shown Drawn By: WF Checked By: SM

Figured dimensions must be taken in preference to scaled dimensions and any discrepancies are to be referred to David Granger Architectural Design Limited. Contractors, subcontractors and suppliers must verify all dimensions on site before commencing any work or making any workshop drawings. All drawings are copyright of David Granger Architectural Design Limited. Ordnance Survey Data © Crown Copyright, All rights reserved. Licence No. AR100020449. Landmark Ref. LIG0816
Company Reg. No. 5068912