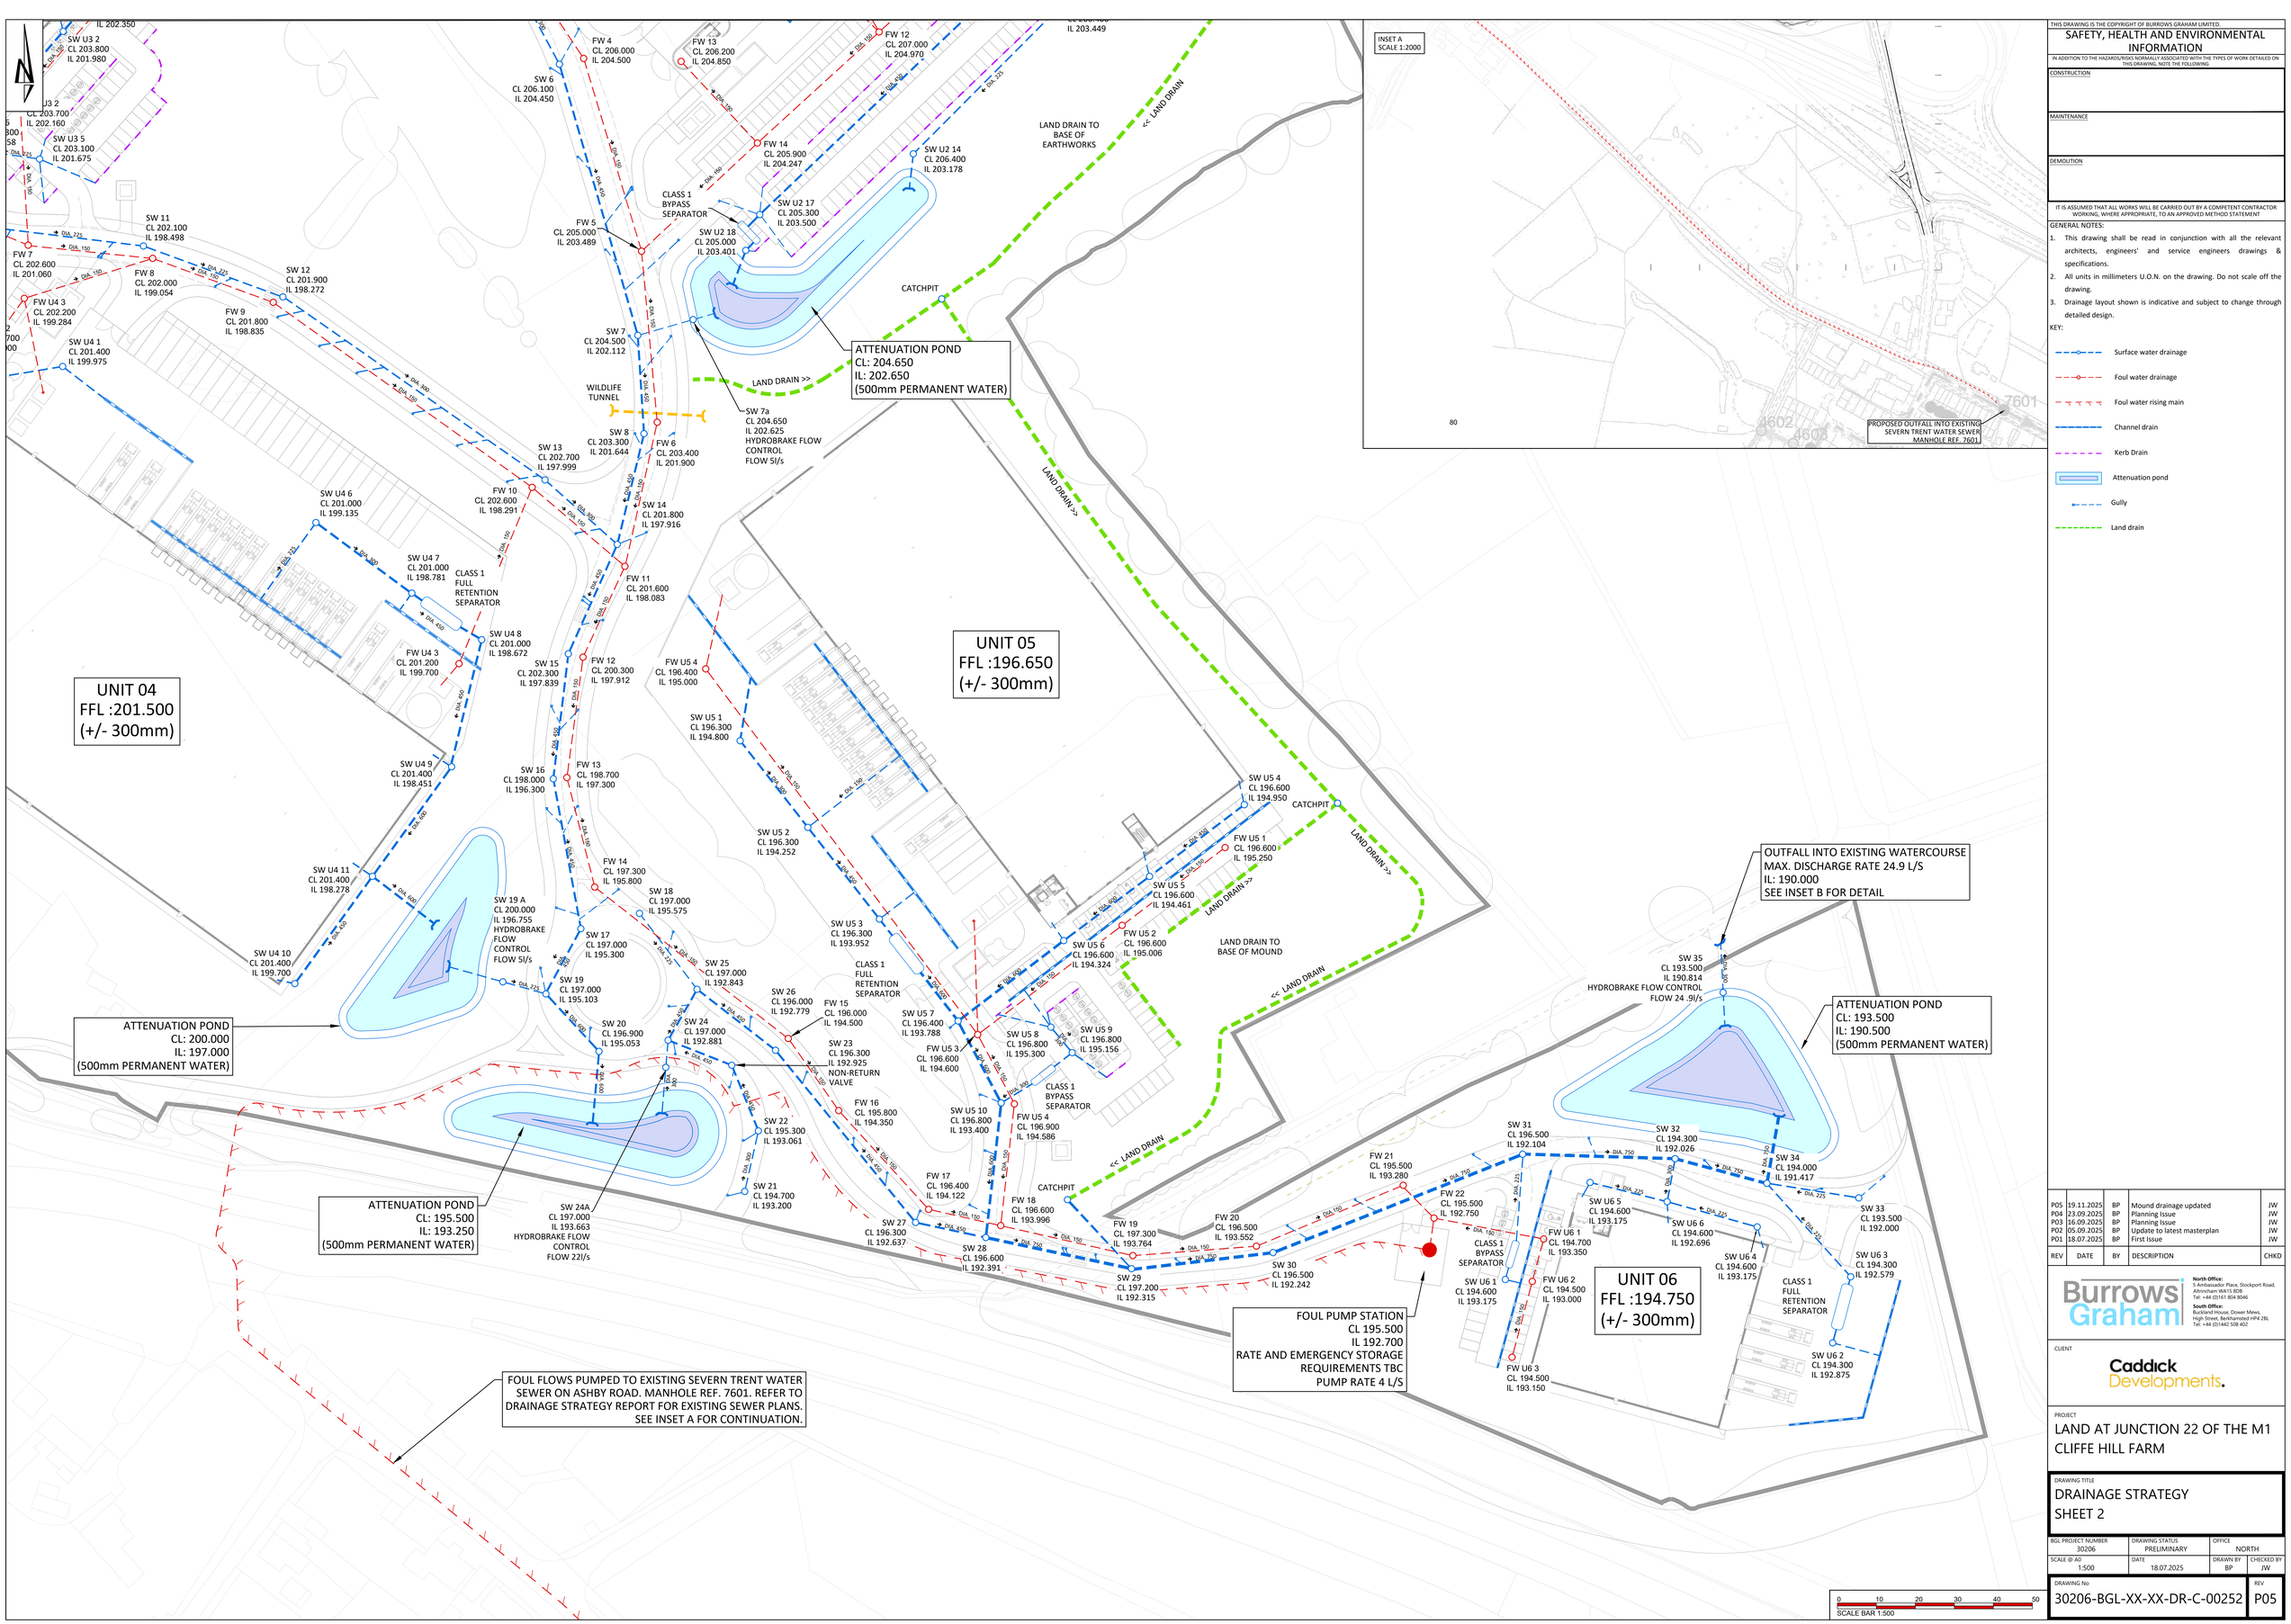


THIS DRAWING IS THE COPYRIGHT OF BURROWS GRAHAM LIMITED.

SAFETY, HEALTH AND ENVIRONMENTAL INFORMATION

IN ADDITION TO THE HAZARDS/RISKS NORMALLY ASSOCIATED WITH THE TYPES OF WORK DETAILED ON THIS DRAWING, NOTE THE FOLLOWING

CONSTRUCTION

MAINTENANCE

DEMOLITION

IT IS ASSUMED THAT ALL WORKS WILL BE CARRIED OUT BY A COMPETENT CONTRACTOR WORKING, WHERE APPROPRIATE, TO AN APPROVED METHOD STATEMENT

GENERAL NOTES:

1. This drawing shall be read in conjunction with all the relevant architects, engineers' and service engineers drawings & specifications.
2. All units in millimeters U.O.N. on the drawing. Do not scale off the drawing.
3. Drainage layout shown is indicative and subject to change through detailed design.

KEY:

- Surface water drainage
- Foul water drainage
- Foul water rising main
- Channel drain
- Kerb Drain
- Attenuation pond
- Gully
- Land drain

REV	DATE	BY	DESCRIPTION	CHKD
P05	19.11.2025	BP	Mound drainage updated	JW
P04	23.09.2025	BP	Planning Issue	JW
P03	16.09.2025	BP	Planning Issue	JW
P02	05.09.2025	BP	Update to latest masterplan	JW
P01	18.07.2025	BP	First Issue	JW

Burrows Graham

North Office:
5 Ambassador Place, Stockport Road, Altrincham WA15 8DB
Tel: +44 (0)161 804 6046

South Office:
Buckland House, Dower Mews, High Street, Berkhamsted HP4 2BL
Tel: +44 (0)1442 508 402

CLIENT

Caddick Developments.

PROJECT

LAND AT JUNCTION 22 OF THE M1
CLIFFE HILL FARM

DRAWING TITLE

DRAINAGE STRATEGY
SHEET 2

BGL PROJECT NUMBER	DRAWING STATUS	OFFICE
30206	PRELIMINARY	NORTH
SCALE @ A0	DATE	DRAWN BY / CHECKED BY
1:500	18.07.2025	BP / JW

DRAWING No: 30206-BGL-XX-XX-DR-C-00252 REV: P05