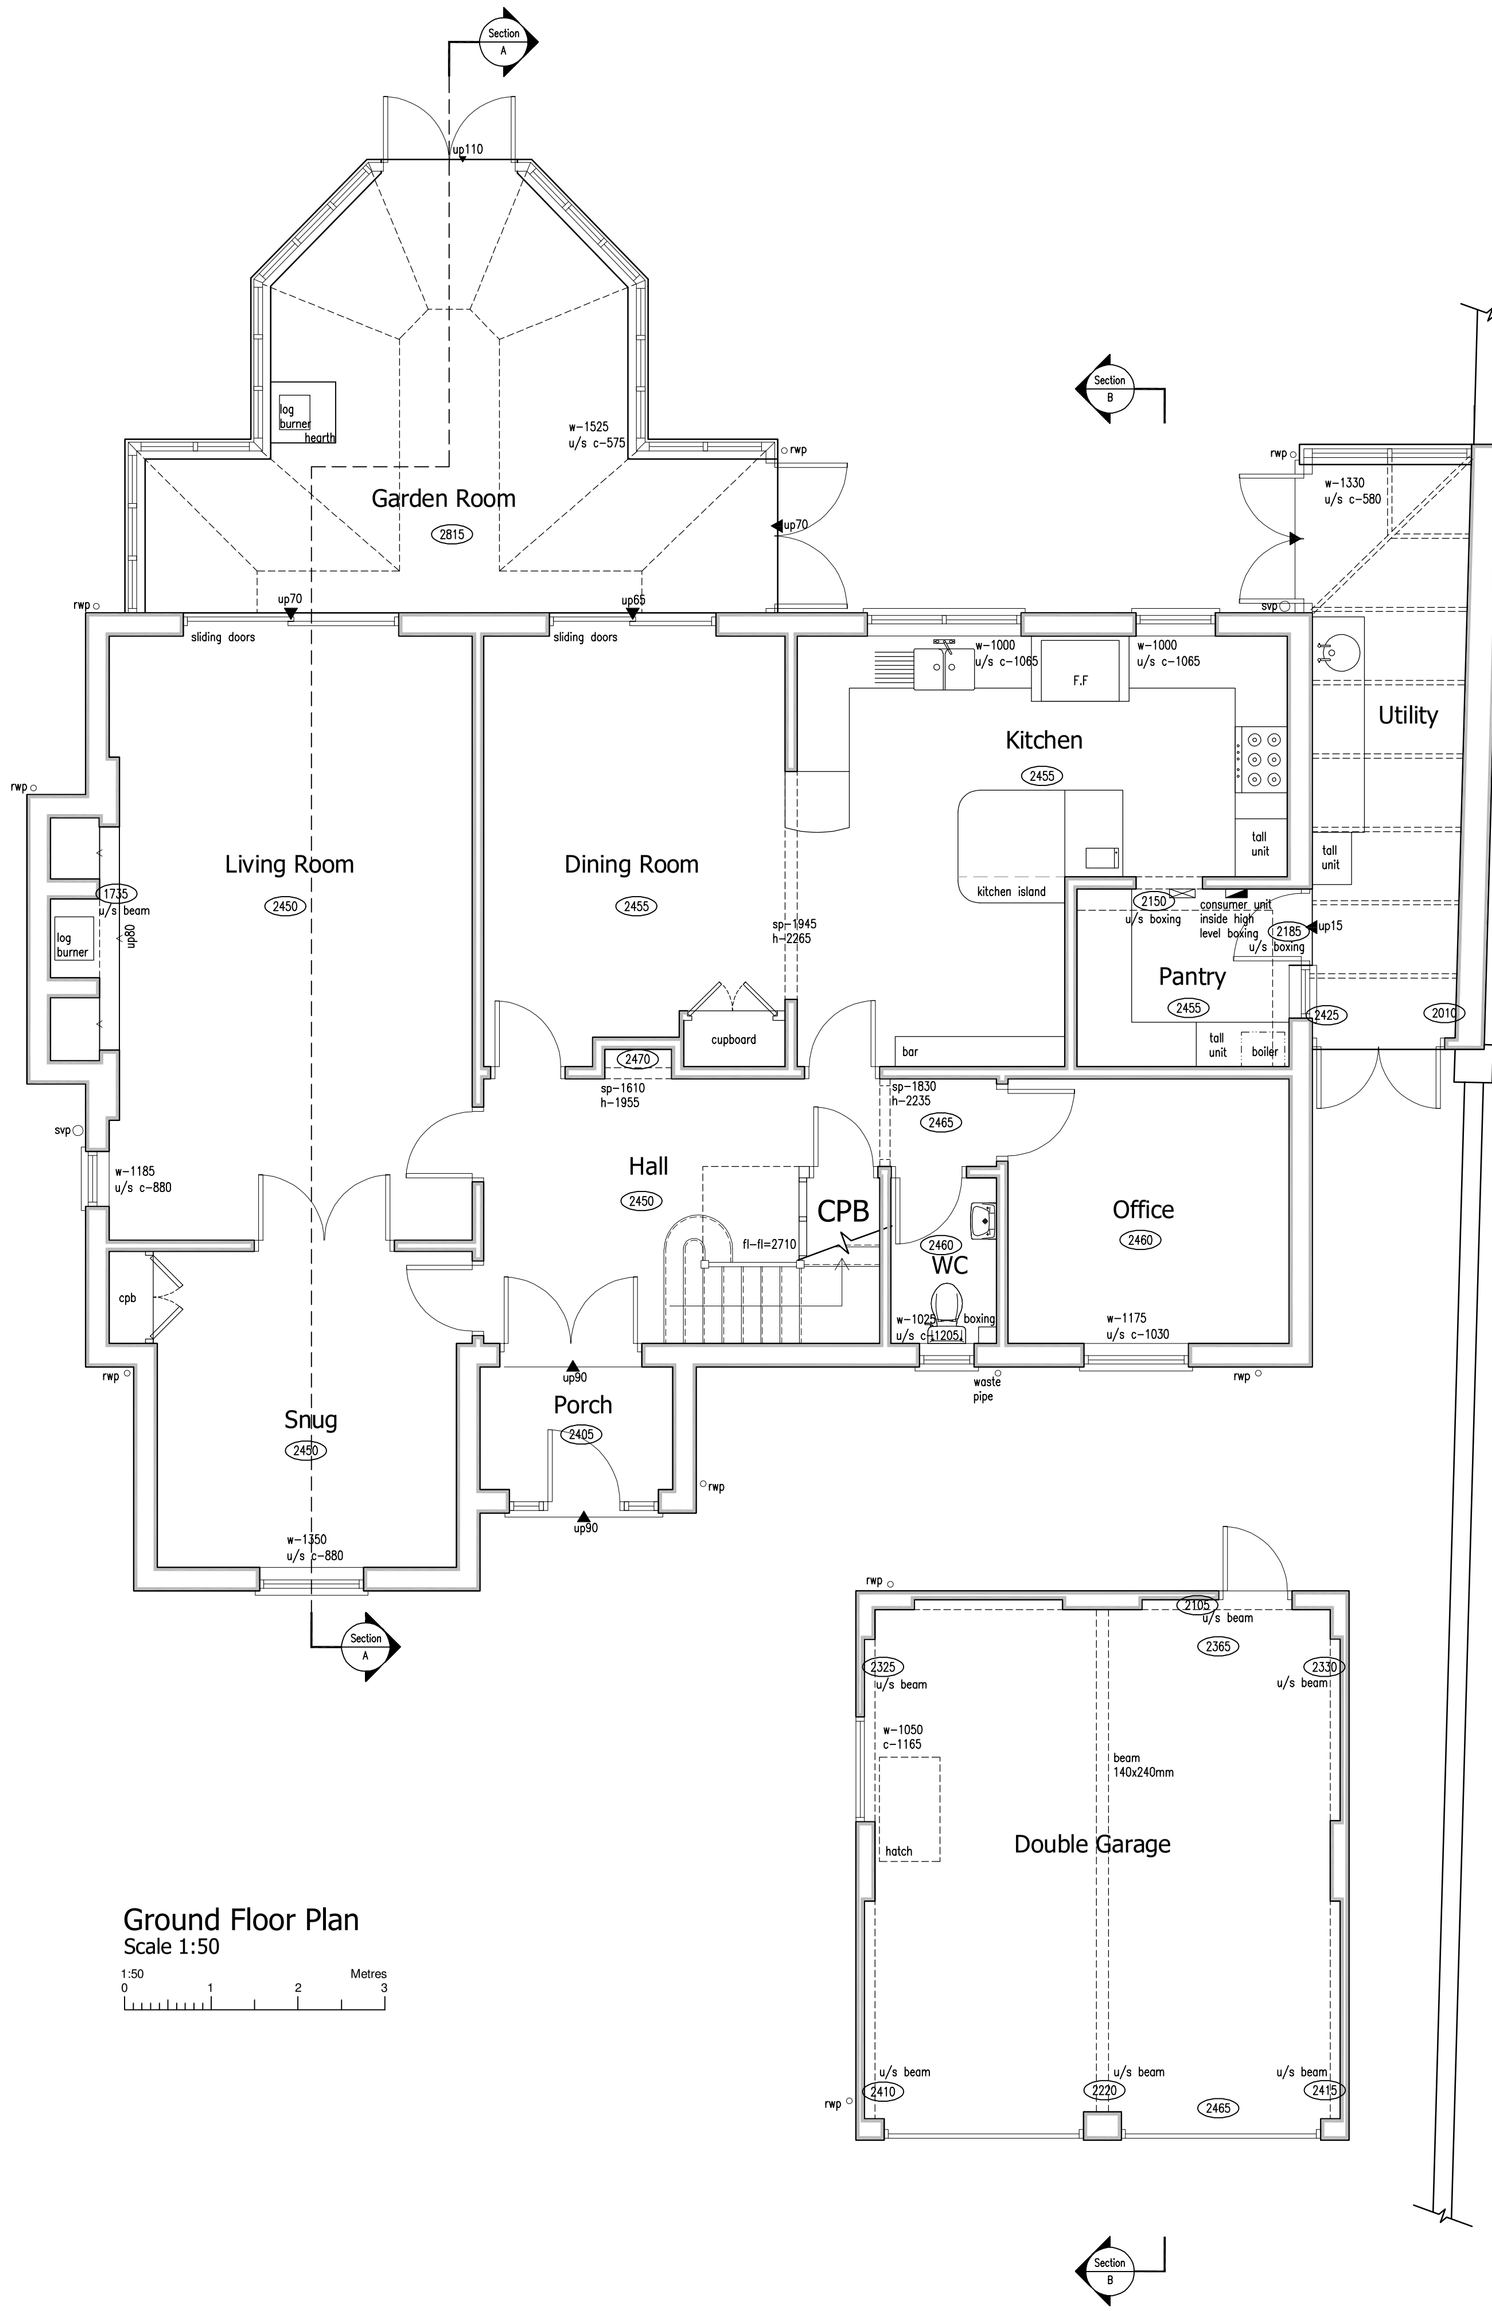


Ground Floor Plan
Scale 1:50

1:50 Metres
0 1 2 3

EXISTING DRAWINGS

118 STATION ROAD - MARKET BOSWORTH - LEICESTERSHIRE

Notes

This drawing is to be read in conjunction with topographical survey drawing 25.4620.01

Revisions:

DAVID GRANGER ARCHITECTURAL DESIGN LTD

David Granger Architectural Design Ltd
The Old Cottage Hospital
Leicester Road
Ashby de la Zouch
Leicestershire
LE65 1DB

T 01530 560939
W www.davidgrangerdesign.com

Project

Extensions & Alterations
118 Station Road
Market Bosworth
Leicestershire

Client

Mr & Mrs N Haley

Drawing

Existing Drawings
Sheet 1 of 5

Drawing Number 25.4620.02

Date: October 2025

Scale: As Shown Drawn By: RG Checked By: MP

Figured dimensions must be taken in preference to scaled dimensions and any discrepancies are to be referred to David Granger Architectural Design Limited. Contractors, subcontractors and suppliers must verify all dimensions on site before commencing any work or making any workshop drawings. All drawings are copyright of David Granger Architectural Design Limited. Ordinance Survey Data © Crown Copyright, All rights reserved. Licence No. AR100020449. Landmark Ref. LIG0816
Company Reg. No. 5068912