

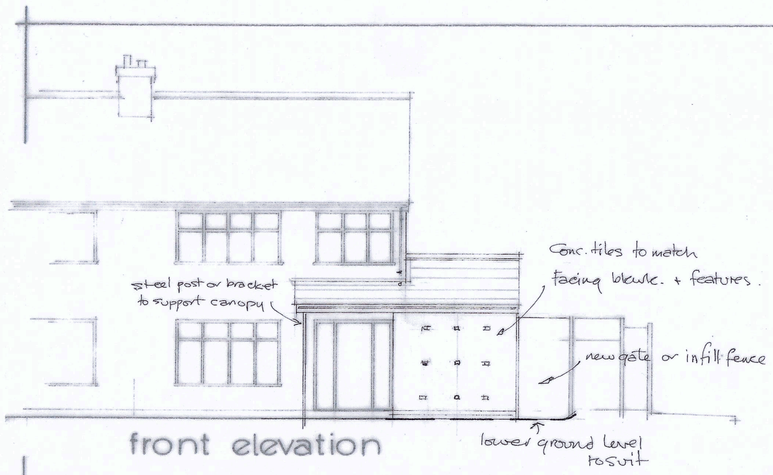



front elevation

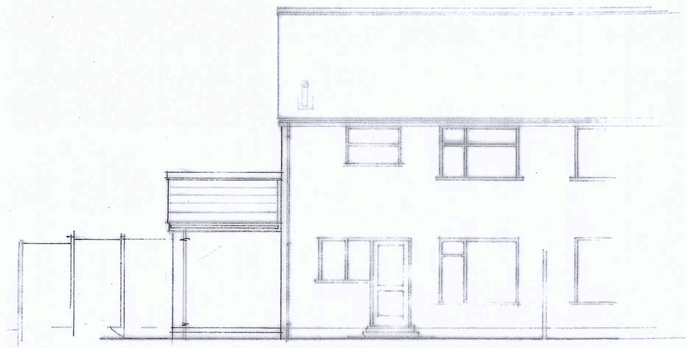


rear elevation

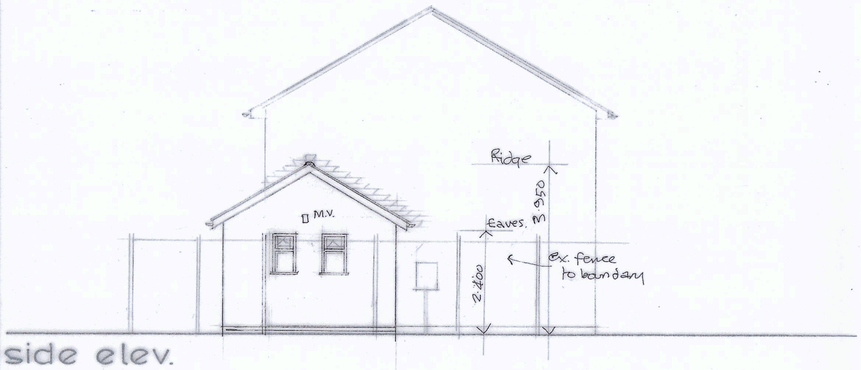

side elev.

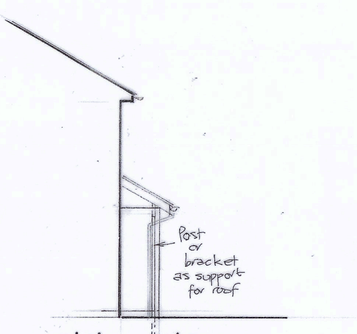

side elev.

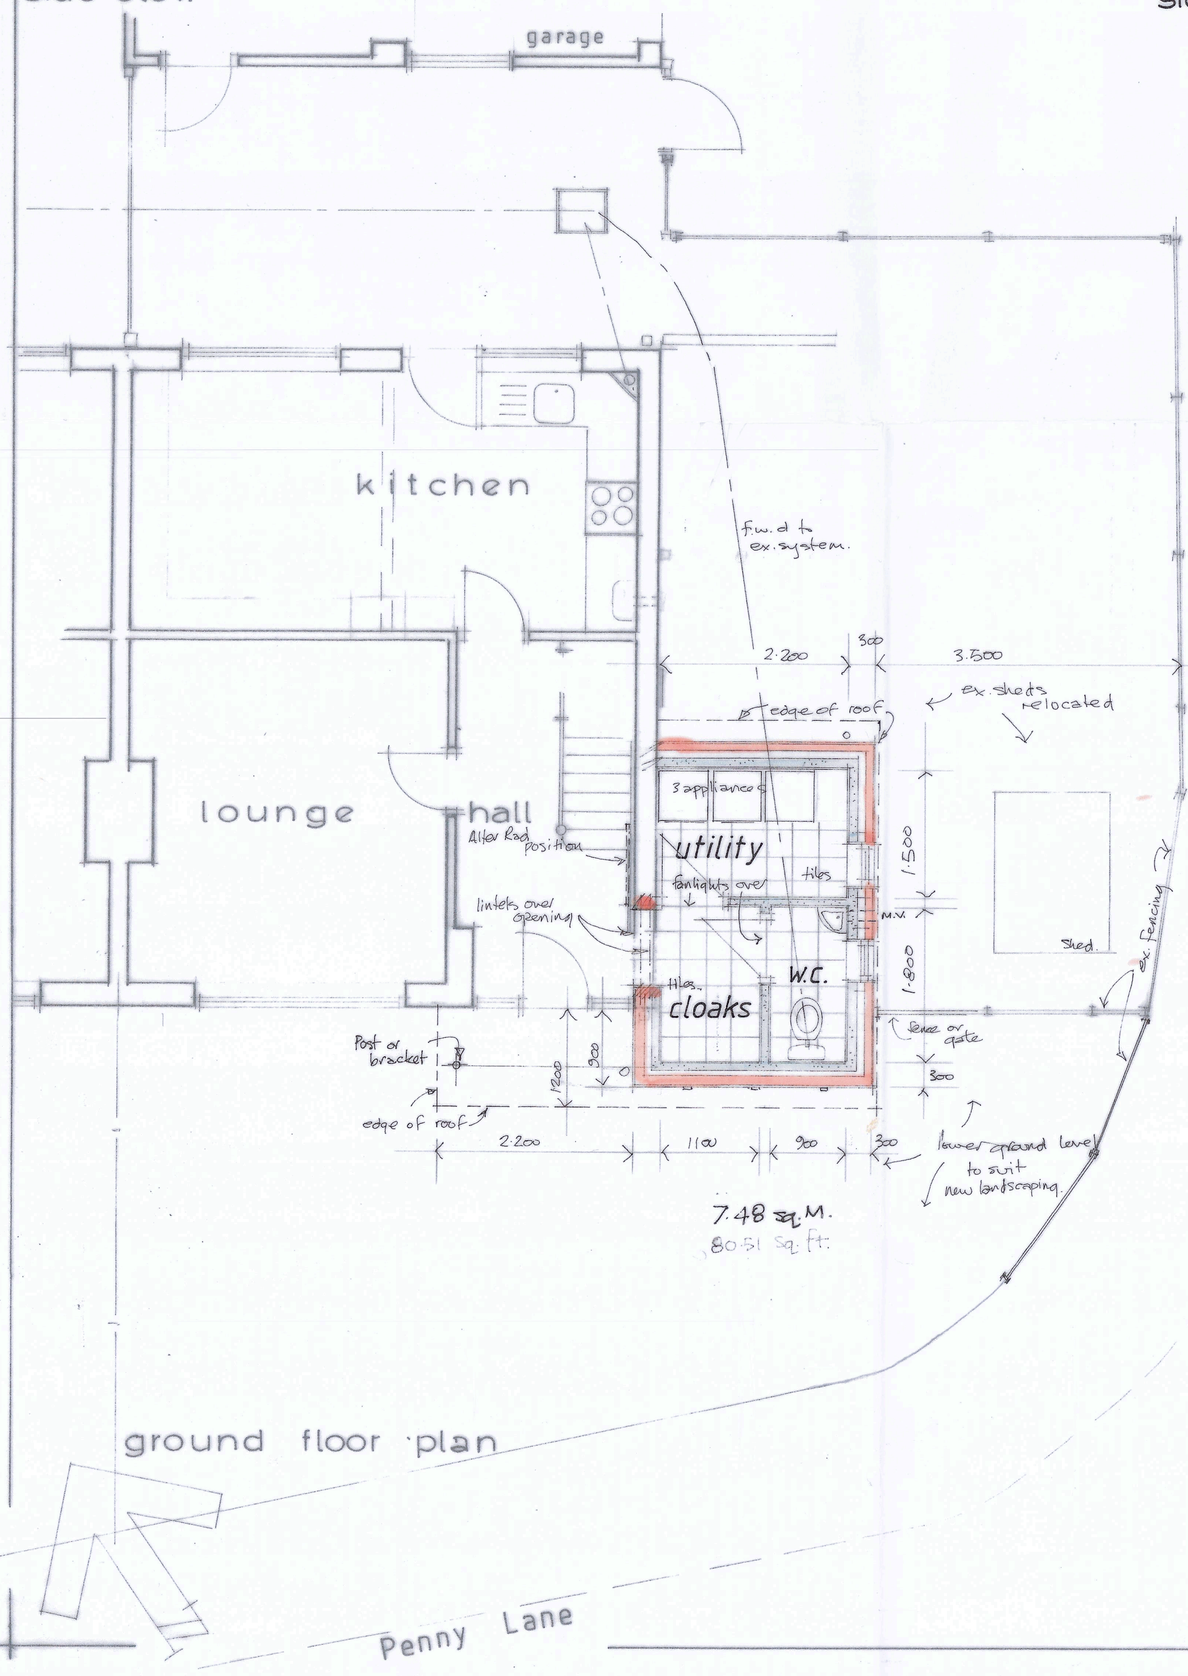

ground floor plan

Ammendments
6551 / DSE / 4A — 30 / 10 / 2025

Title Block changed, existing front fence s

0 1 2 3 4 5

Scale bar (metres). 1:100 scale

0 1 2

Scale bar (metres). 1:50 scale

GRAHAM HARR
PARTNERSHIP Lt
ARCHITECTURAL SERVIC
11 RIDGEWAY LITTLETHORPE
LEICESTERSHIRE LE19 2JJ
TELEPHONE 0116 2752275
Email: gra.h@btinternet.com

Proposed
Toilet / Utility / Cloakroom

2 Penny Lane
BARWELL
Leicestershire
LE9 8HJ
For Mr D. & Mrs S. Enso

7.48 Sq.M.
(80.51 Sq.Ft.)

Drawing Number	Scale :
6551 / DSE / 4A	1 : 100 1 : 50
Drawn By	Date
G.W.H.	30 / 10 / 2025