
Rev	Date	Iss.By	App.By	Description
P01	03.07.24	WO	HO	First Issue

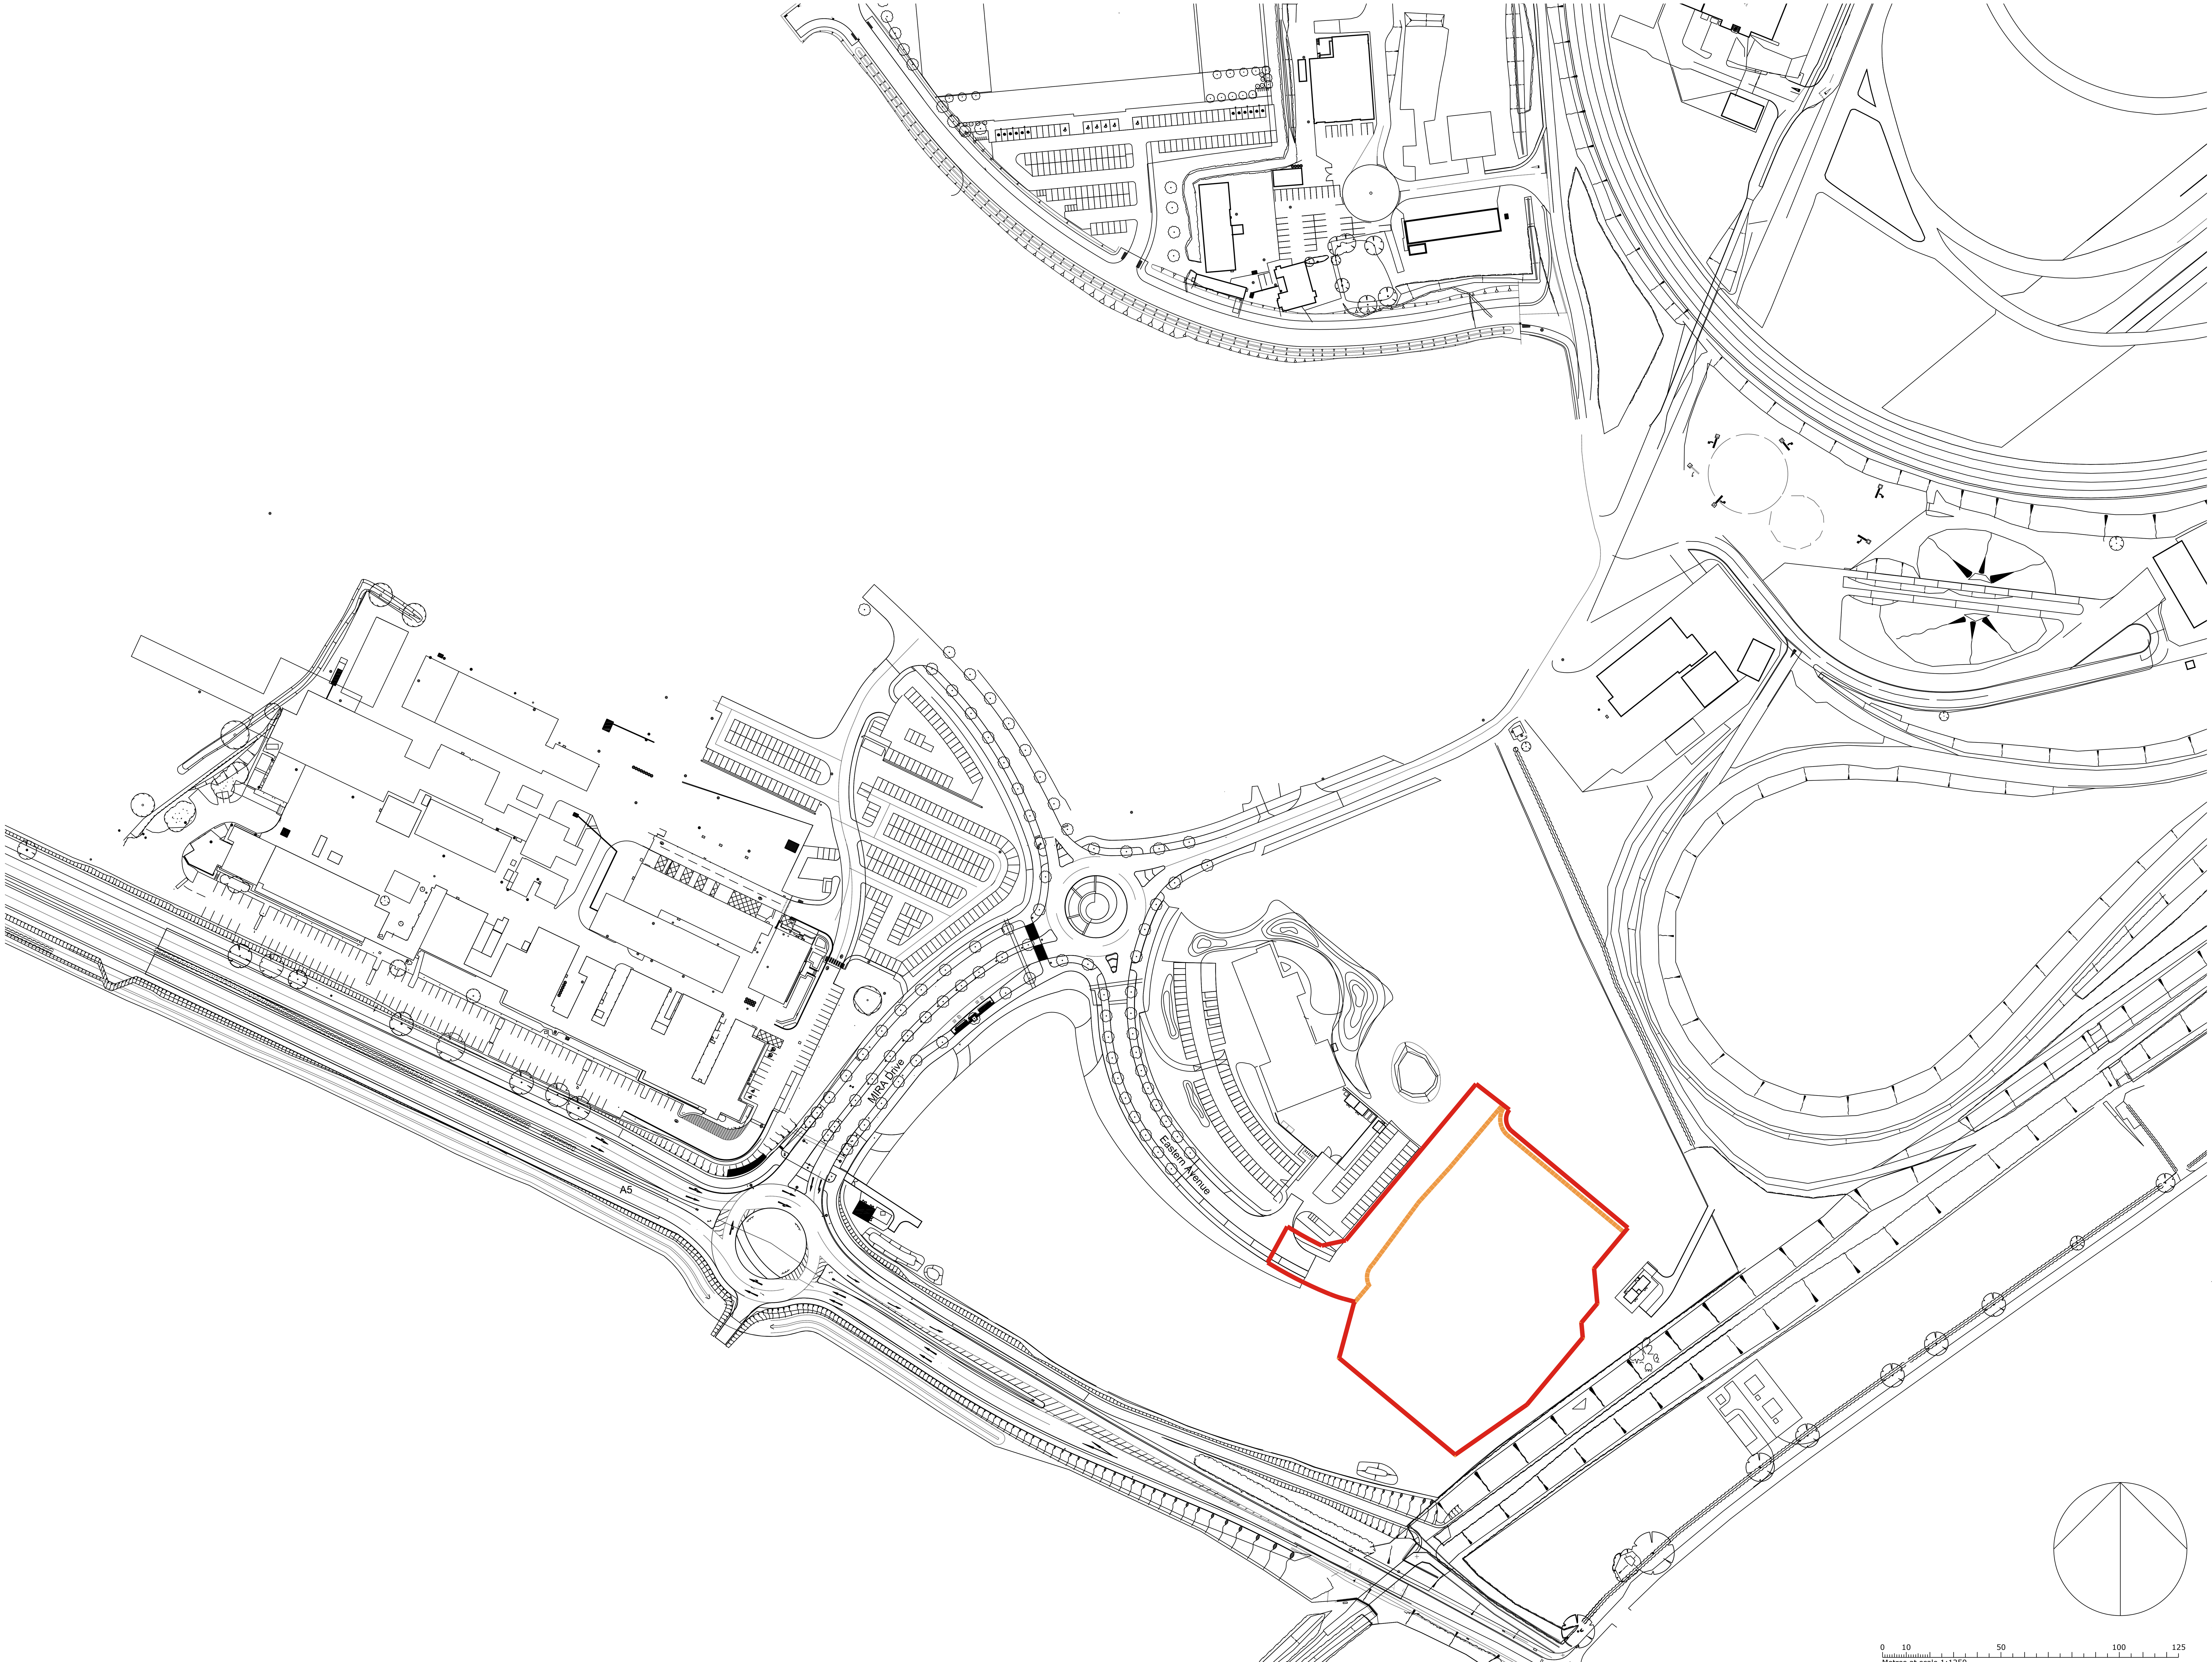

Key

Planning Boundary

Site Boundary

SGP

Architects + Masterplanners

Waterfront House
2a Smith Way
Grove Park
Enderby
Leicester LE19 1SX

t: +44 (0)116 247 0557

www.stephengeorge.co.uk

MIRA North
Plot 44

Drawing Name:
Site Plan - Location Plan

Drawing Stage: PLANNING

Status: A3 - RIBA Stage 3 Authorised

SGP File Ref: 21-304-003

21-092-03	03/07/2024	WO	IY	1:1250 @ A1	P01
SGP Project No:	Date:	Drawn:	Team:	Scale:	Rev:

Drawing Number:

2109203	SGP	ZZ	ZZ	DR	A	101001
Project Code	Originator	Fu.Br	Sp.Br	Form	Disc.	Number

This drawing [illegible] been verified by site
[illegible] the finished building.

Red Line Boundary based on O/S Data and **NOT** confirmed as the Legal Boundary

This drawing, the works and concepts depicted are copyright of Stephen George + Partners LLP and may not be reproduced or made use of, either directly or indirectly without express written consent. All heights, levels, sizes and dimensions to be checked on site before any work is put to hand.
Information shown on this drawing that is produced by others has not been verified by Stephen George + Partners LLP and no liability is accepted for its accuracy.
This document is prepared for the sole use of the documented recipient and Stephen George + Partners LLP accepts no liability for use of this document by parties other than the party for whom it was prepared or for purposes other than those for which it was prepared.