
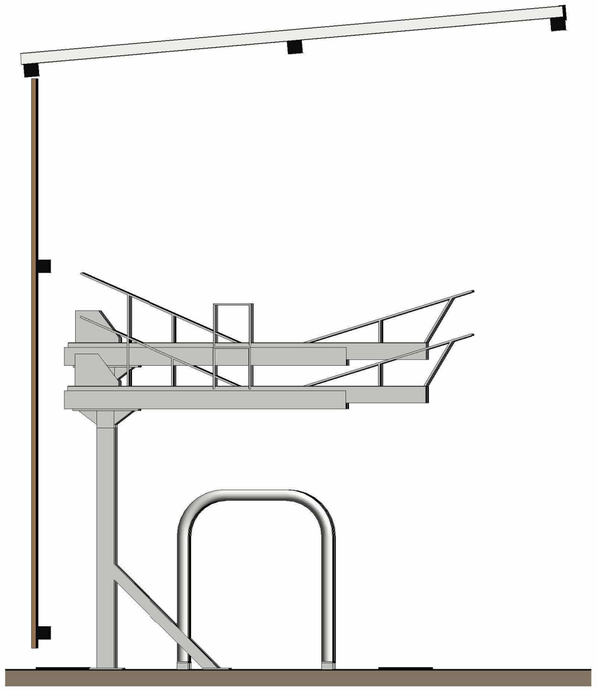


Typical Cycle Shelter - Section
1 : 20

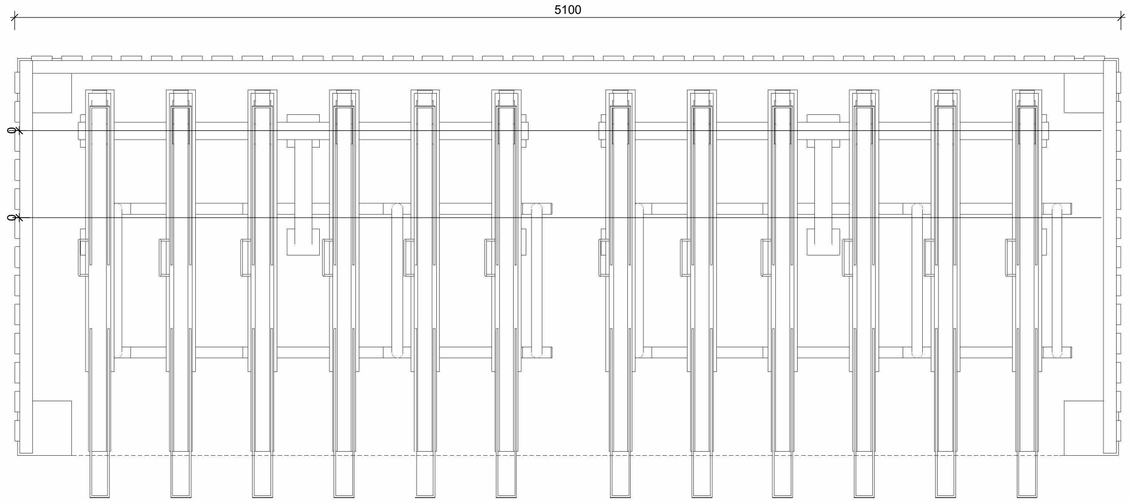

Typical Cycle Shelter - Plan
1 : 20

Safety Health and Environmental Information

A2

The following risks are identified as unusual or unfamiliar to a competent contractor

CONSTRUCTION

DEMOLITION RISKS (FUTURE)

It is assumed that all work will be carried out by a competent contractor working, where appropriate, to an approved method statement


Specification:

Broxap - Blox A - Two Tier Cycle Shelter with Easi-Rider Two-Tier Cycle Storage and integrated Sheffield Hoops below.

24 cycles per shelter (48 total)

Timber clad with polyester powder coated frame (RAL 9005)

0 0.1 0.2 0.3 0.4 0.5 1.0 1.5 2.0
GRAPHIC SCALE 1:20

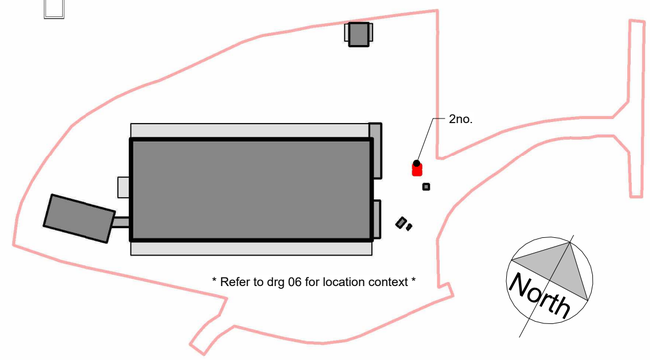


* Refer to drg 06 for location context *

Site Plan - 5000
1 : 5000



Typical Cycle Shelter - Side Elevation
1 : 20

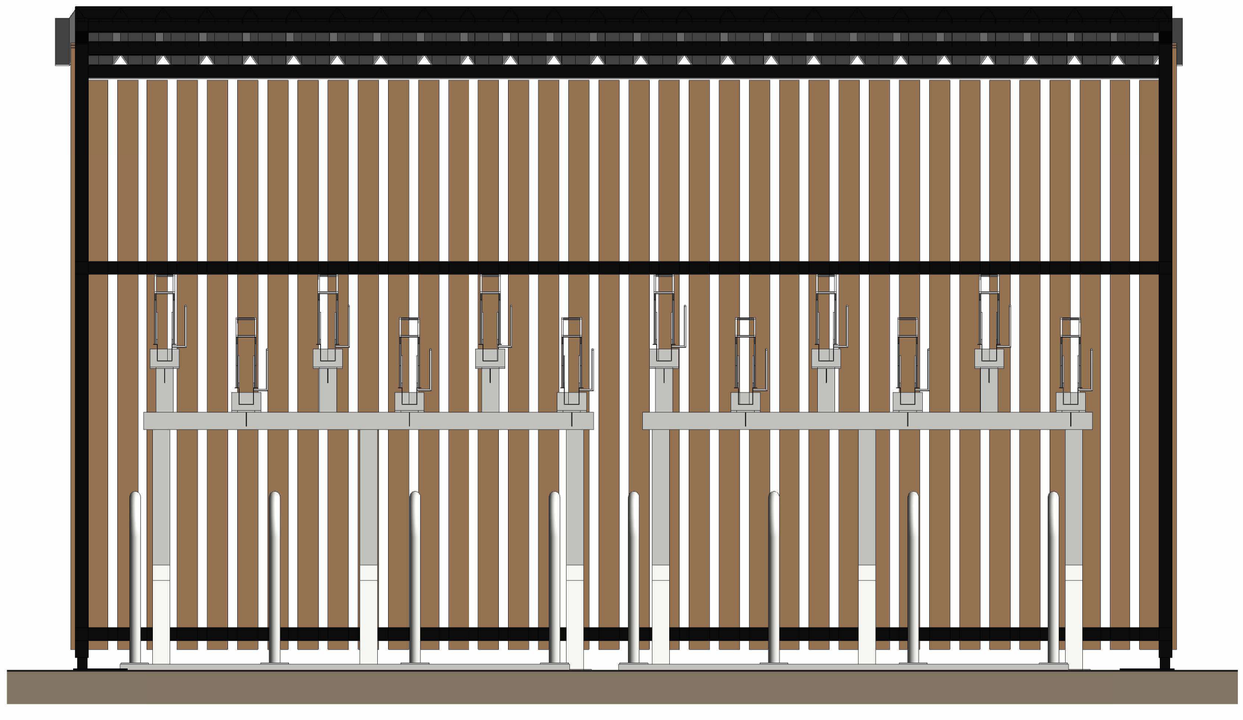

Typical Cycle Shelter - Front Elevation
1 : 20

bhb architects
LICHFIELD 01543 254357
CHELTENHAM 01242 521608
mail@bhbarchitects.co.uk
RIBA Chartered Practice

Project Excellence, Land at Wiggs Farm, Station Road, Coalville
Figure 4.18 - Cycling Shelter - Detailed Study
Barberry Bardon Ltd

DRAWING NO. 4092 - 29
REV
DATE MAY 25

PLANNING | DRN HK | CHK ST | SCALE As indicated @ A2

ISO 9001 REGISTERED FIRM
ISO 14001 REGISTERED FIRM

The copyright of this drawing and design is vested in the Architect and must not be copied or reproduced without written consent. All dimensions given are to be verified on site by the responsible contractor. Do not scale for the purposes of construction.

The Green REGISTER OF CONSTRUCTION PROFESSIONALS