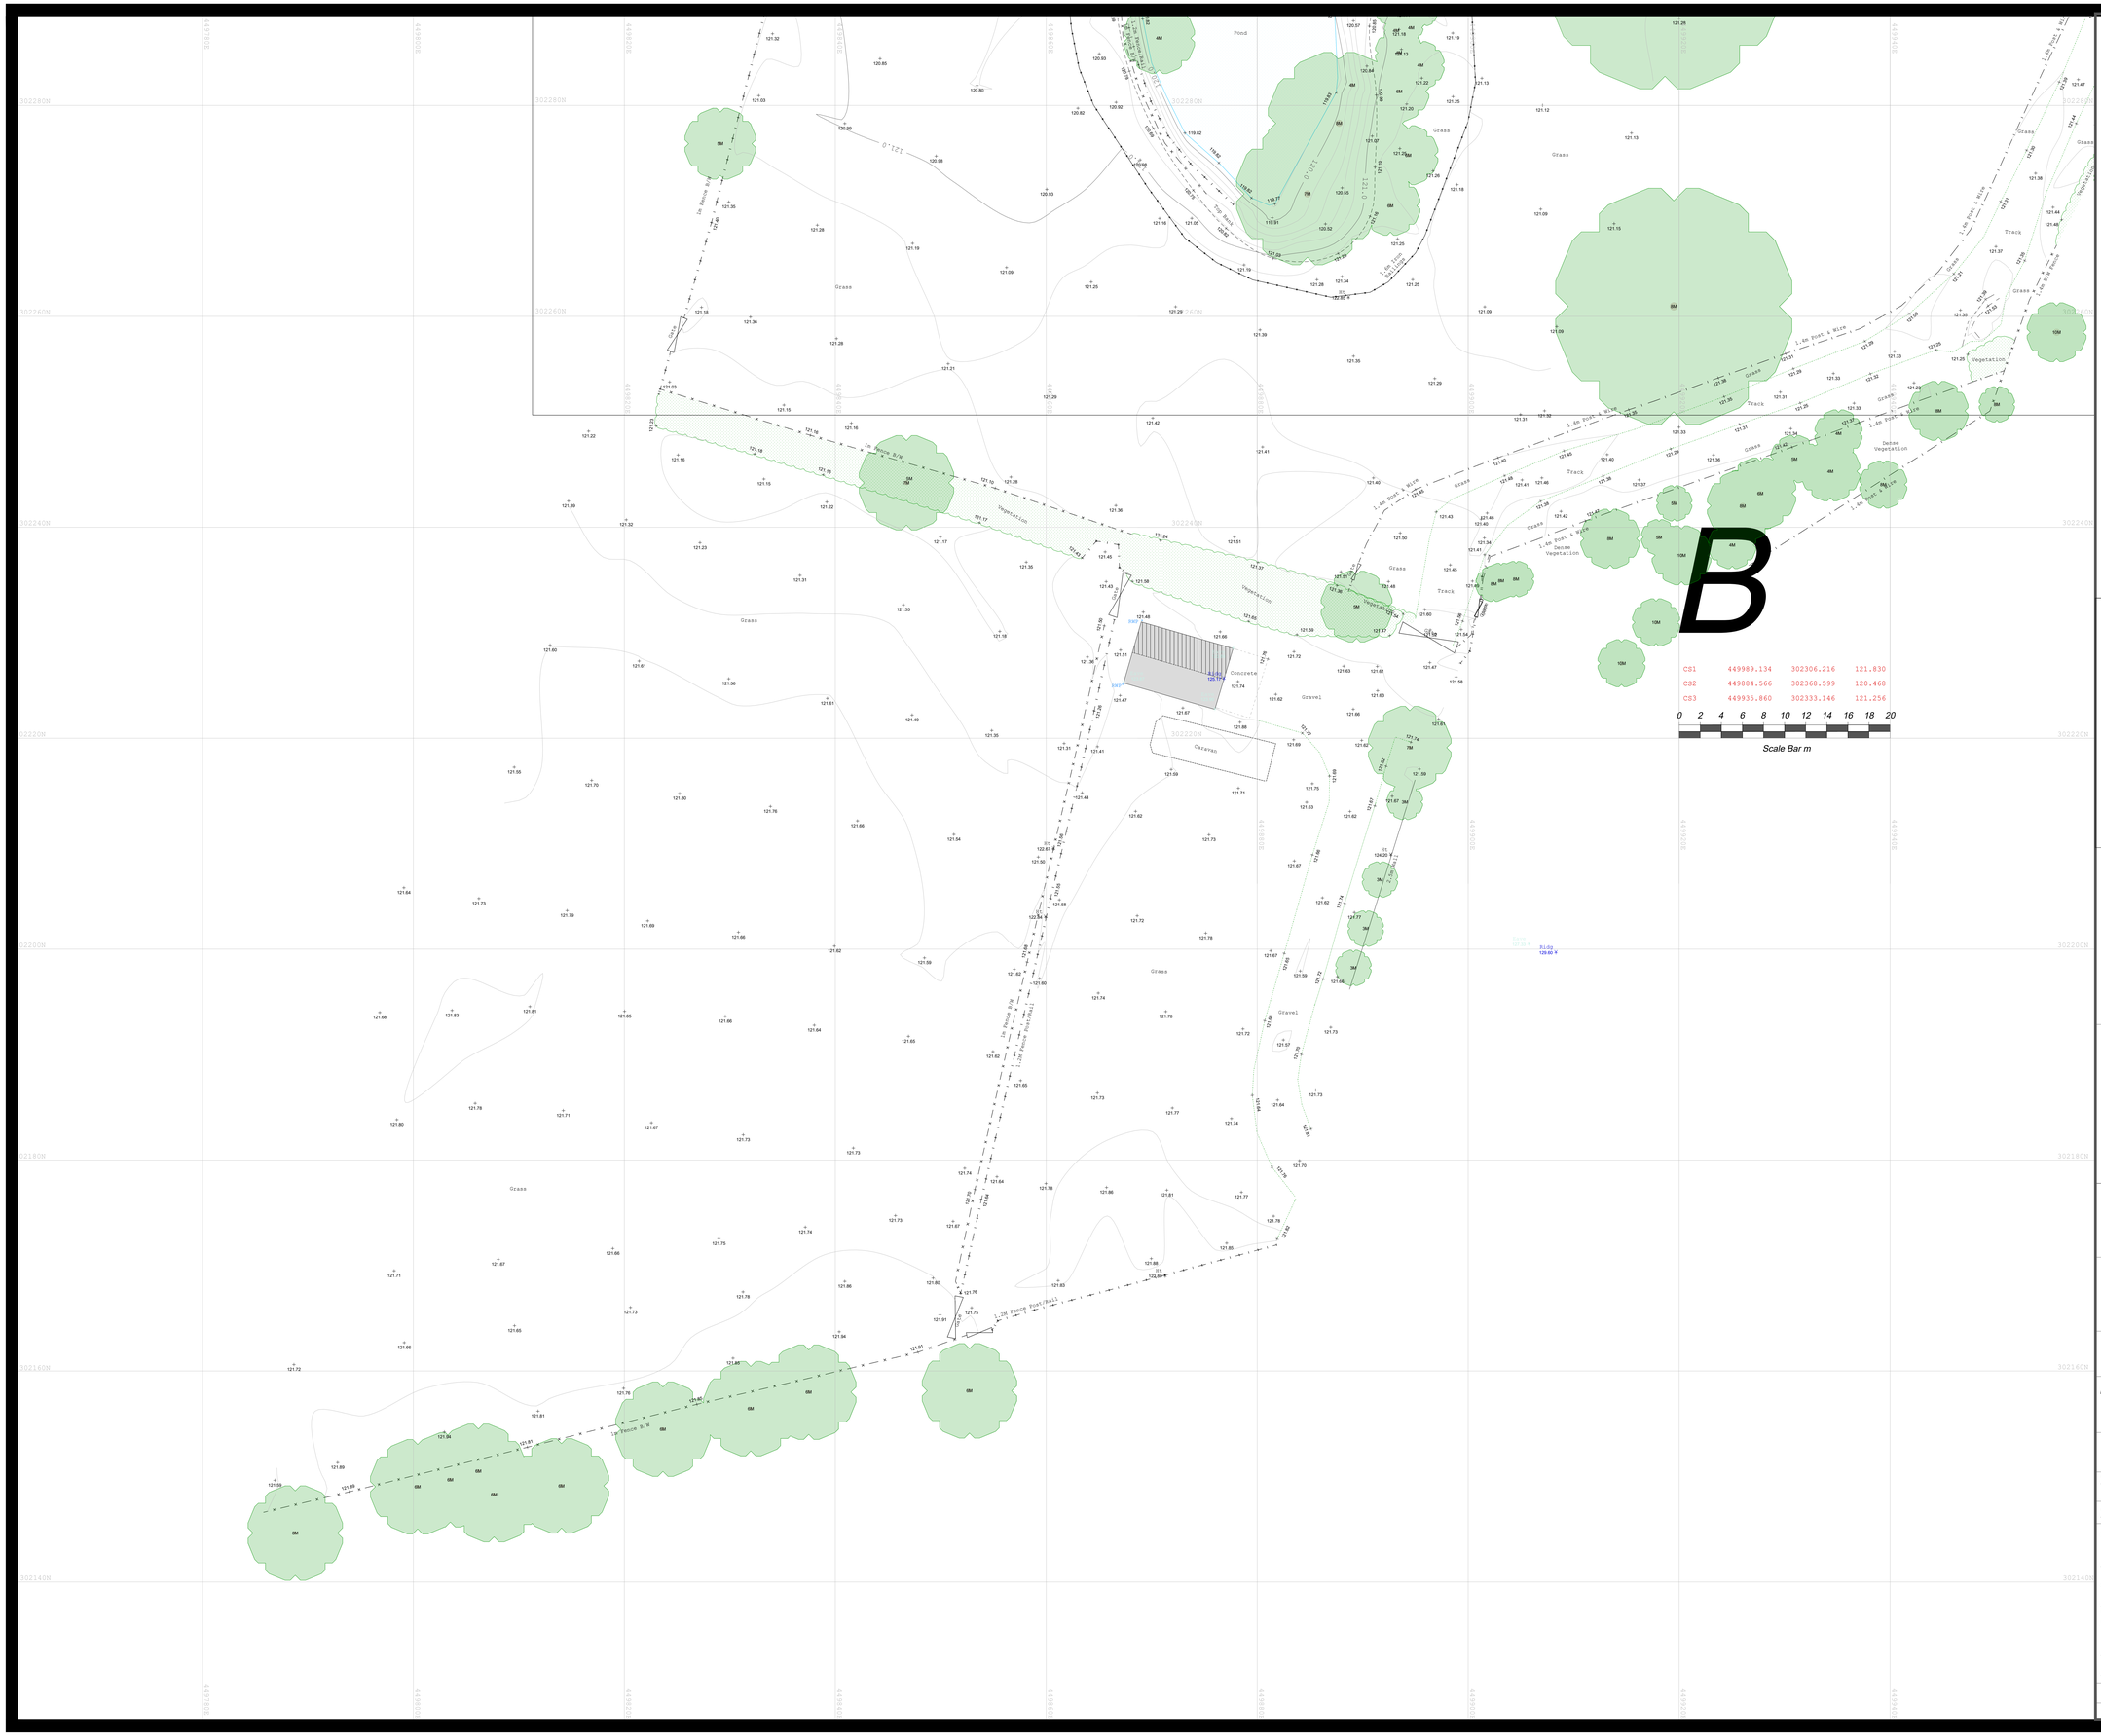



Floor Plan Legend:

- SH: 1.00m HH: 2.00m — Window Cill & Head Height; SH: Sill Height From FFL; HH: Head Height From FFL
- Ht 2.00 — Door Height From FFL
- Overhead Detail
- Stairs/Step
- Rad3 — Radiator
- Ventilation / Overhead
- Hatch — Access Hatch
- TV — TV Point
- TP — Phone Point
- 13A — 13A Power Socket
- 2G — Fused Socket
- SS — Shaver Socket
- Extractor Fan
- Lantern Light
- Down Light
- LD — Light Dimmer Switch
- LS — Light Switch
- Fixed Lighting
- FA — Fire Alarm Button
- FX — Fire Extinguisher
- Reception — Room Name
- Carpet — Floor Covering
- 2.49 — Ceiling Height
- IFL 145.80 — Internal Floor Level

Topographic Legend:

- Buildings / Walls
- Building Canopy / Overhang
- Concrete edge
- Kerb line
- Centre Line
- Barrier
- Hedge
- Security Fence
- Panel Fence
- Gate
- Overhead Line
- SAP — Tree / Sapling
- Tree Canopy Line
- Chambers
- CS1 — Survey Station & Name
- BM 120.00 — Bench Mark
- TBM 199.00 — Temporary Bench Mark
- CL — Cover level
- IL — Invert level
- Inv Ø 0.25 — Pipe invert (diameter)
- GU — Gully
- MH — Manhole
- IC — Inspection chamber

Trig	Trig Pillar	FS	Flag Staff
Bdg	Ridge Level	MA	Gas Marker
Eave	Eave Level	EP	Electric Post
DPC	Dpc Level	TP	Telegraph Post
FL	Floor Level	invt	Pipe Invert
Soffit	Soffit Level	GU	Gully
T/Bo	Control Box	RP	Rodding Point
LP	Lamp Post	BT	Bt Cover
SP	Sign Post	CO	Cover Unknown
Post	Post	EC	Electricity Cover
WM	Water Meter	TL	Traffic Light
BB	Bellsha Beacon	FH	Fire Hydrant
BOL	Bollard	GAS	Gas Cover
BS	Bus Stop	SV	Stop Valve
ER	Earthing Rod	TV	Tv Cover
Box	Post Box	GV	Gas Valve
MS	Mile Stone	Peg	Peg

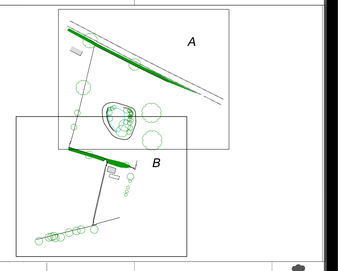

THE SURVEY ASSOCIATION

LAND
BUILDING
3D LASER SCANNING
BIM
SITE ENGINEERING & SETTING OUT
UTILITY
DRAINAGE CCTV SURVEYS & REPORTS
QUALITY ASSURANCE SURVEYS & REPORTS

CASTLE SURVEYS LTD

CASTLE SURVEYS LTD
4 KILWARDBY STREET
ASHBY-DE-LA-ZOUCH
LEICESTERSHIRE
LE65 2FQ
WWW.CASTLESURVEYS.CO.UK
MIDLANDS: 01530 569338
LONDON: 020 3728 2884
MANCHESTER: 0161 549 0206

CLIENT: HSSP Architects

SITE DETAILS: Forest House, Leicester Lane Desford

TITLE: Topographical

DRAWING NO.: 22248-22- 01 - B

REV: -

SCALE: 1: 200

DATE: 19/04/2022

DRAWN: GT

CHECKED:

LEVEL DATUM: OSGB36(15)

Paper Size - A0

Comments:

This plan should only be used for its original purpose. Castle Surveys Ltd dos not accept any responsibility for this plan if supplied to any other party, other than the original client.

All dimensions and levels should be check on site prior to design and construction.

Drainage information (where applicable) has been visually inspected from the surface and therefore should be treated as approximate only. Some services may have been omitted due to parked vehicles or due to the site being overgrown with vegetation.

Tree information (where applicable) has been surveyed from ground level and therefore should be treated as approximate only. Advise that a tree survey should be carried out.

Roof linework (where applicable) is indicative only.

DO NOT SCALE

©Copyright Castle Surveys Ltd 2020