

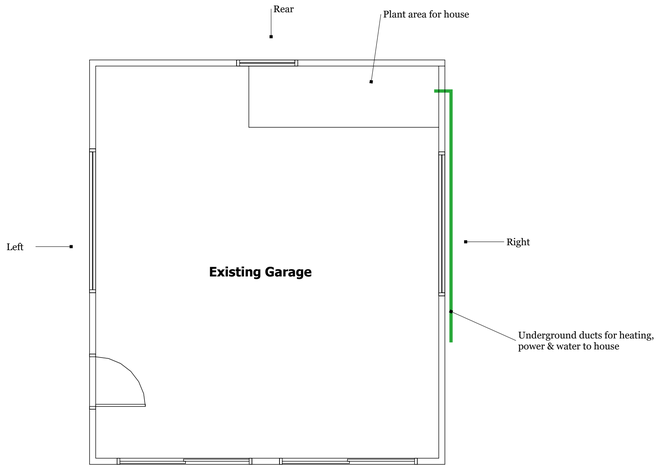



Ground Floor
Scale 1:50

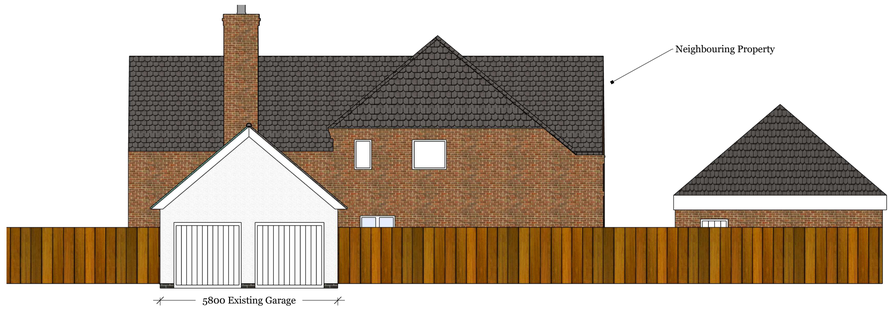

Front Elevation
Scale 1:100

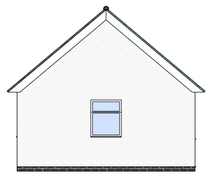

Rear Elevation
Scale 1:100

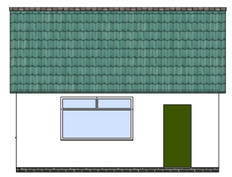


Left Elevation
Scale 1:100

This drawing is to be scaled for planning purposes only, for all other purposes use written dimensions. Print to the correct size shown in the title block.
This drawing is colour coded should be read in conjunction with all other relevant drawings and specifications.
Responsibility cannot be accepted for alteration and/or deviation from this design without prior acknowledgment of simplydesignsolutions.
All levels and dimensions to be checked on site, all level and dimensional discrepancies are to be brought to the immediate attention of simplydesignsolutions.


Key:

- Existing Property
- Curtilage
- Proposed Extension

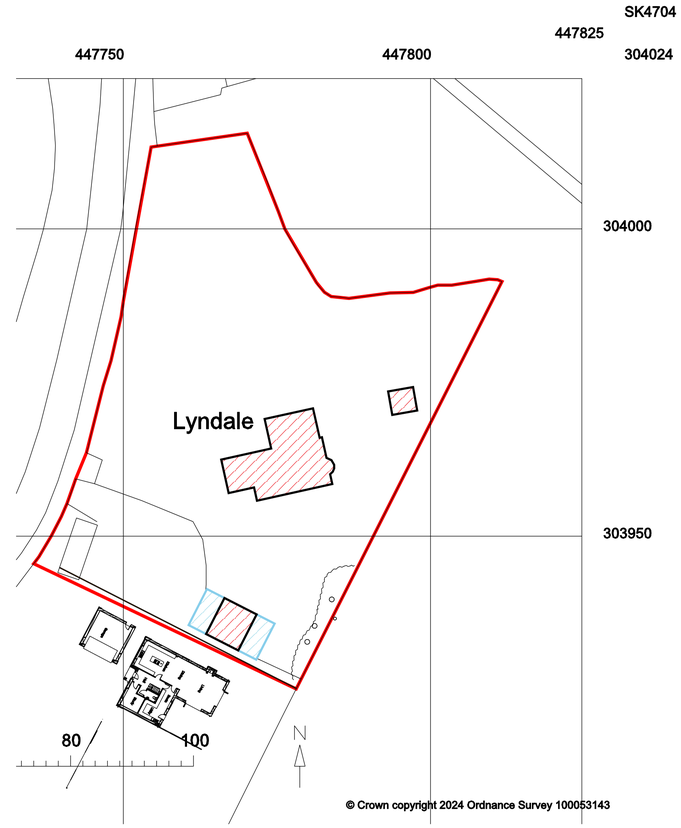

Block Plan
1:500


Scale 1:500 (m) 0 10 20 30 40 50 100

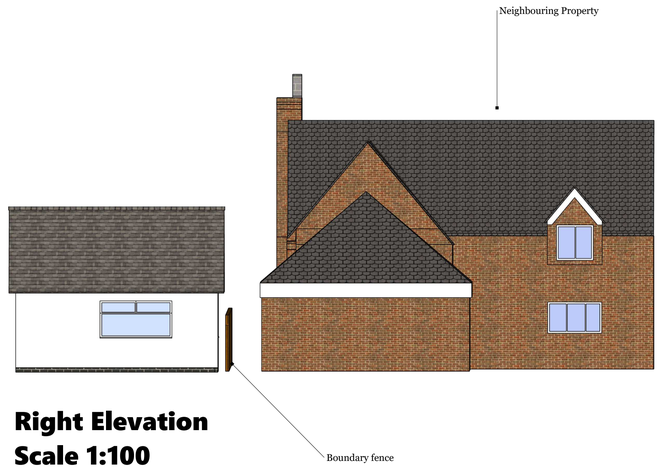


Right Elevation
Scale 1:100




3D Model

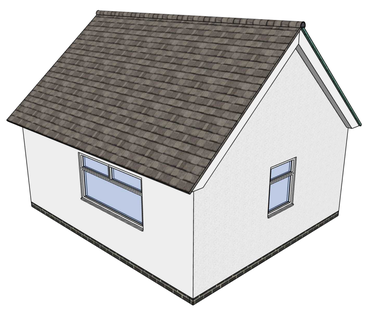

3D Model

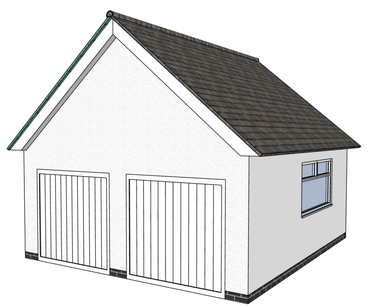

3D Model

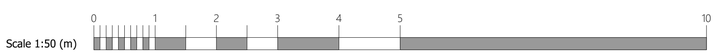



3Design

simplydesignsolutions
info@simplydesignsolutions.co.uk
Loughborough: Mobile: 07906 869069
Nuneaton: Tel: 02476 326365 Mobile: 07717 416405

Date: 10-02-2026	Drawn: KO	Checked: -
Mr N Flint		Job Ref: 24707
Lyndale, Lindridge Lane, Desford, LE9 9GN		

Existing Garage	Planning Application	www.simplydesignsolutions.co.uk	Dwg No: 02 Rev No: -	Scale: 1:50 1:100 1:500 Size: A1