

EXISTING




WEST ELEVATION
Scale 1:100

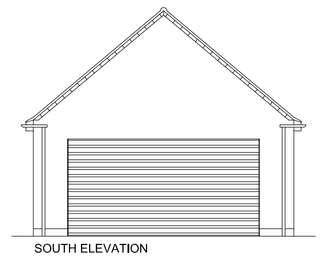


SOUTH ELEVATION

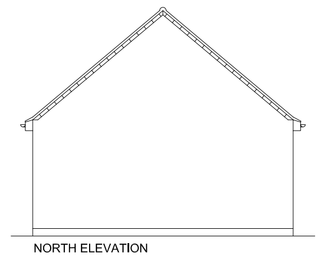


NORTH ELEVATION

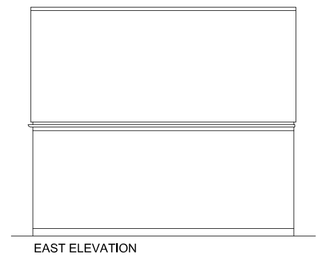


EAST ELEVATION

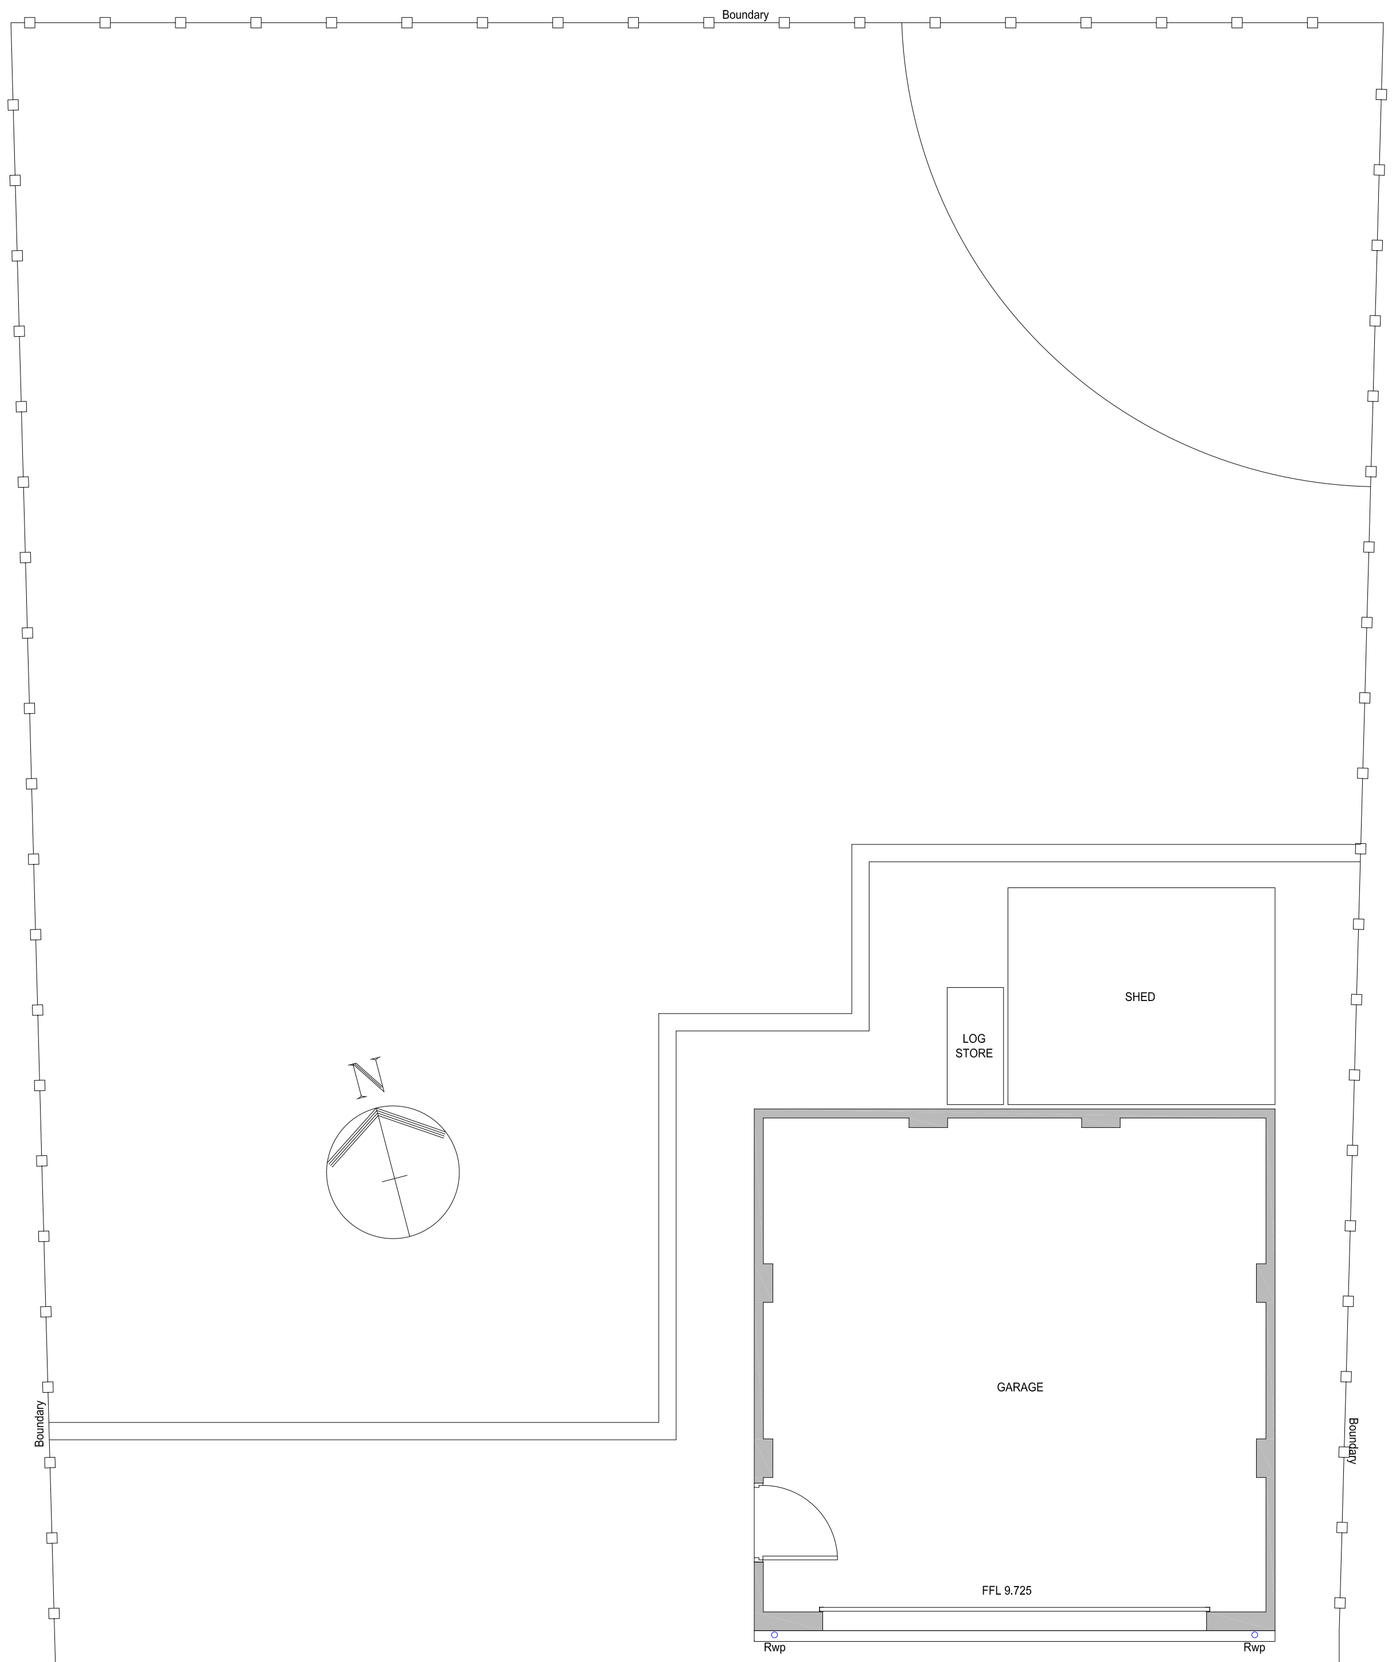

GROUND FLOOR PLAN (Existing)
Scale 1:50

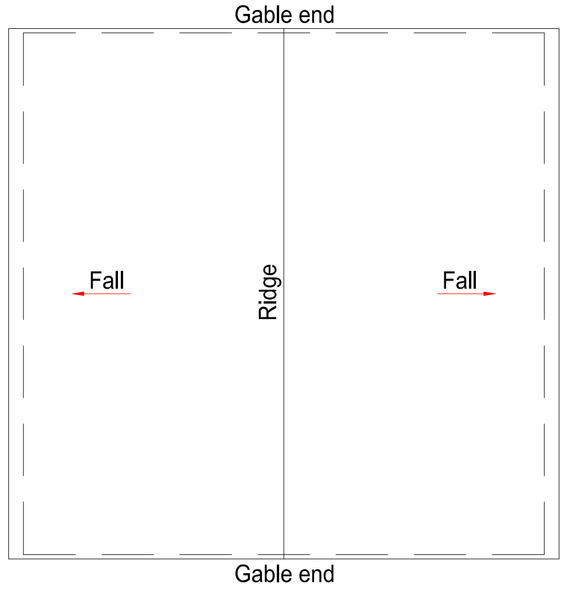

ROOF PLAN (Existing)
Scale 1:50

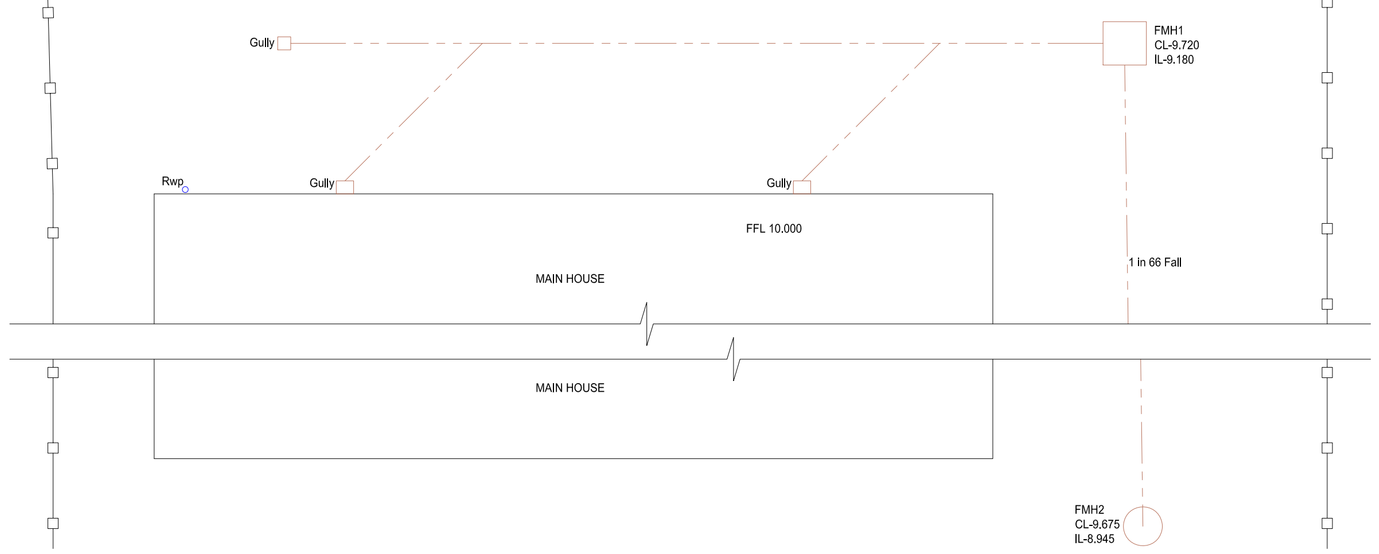

Scale 1:50 0 1 2 3 4 5m

Revisions
...

CLIENT Mr & Mrs Borkowski

A1 Sheet

PROJECT 78 MANOR ROAD
DESFORD, LEICS., LE9 9JS

SINGLE STOREY REAR EXTENSION

scale	drawn	drawing no.
1:50, 1:100	JPP	1
job no.	date	rev.
1	Jan 2026	.