



GROUND FLOOR PLAN (Proposed)
Scale 1:50

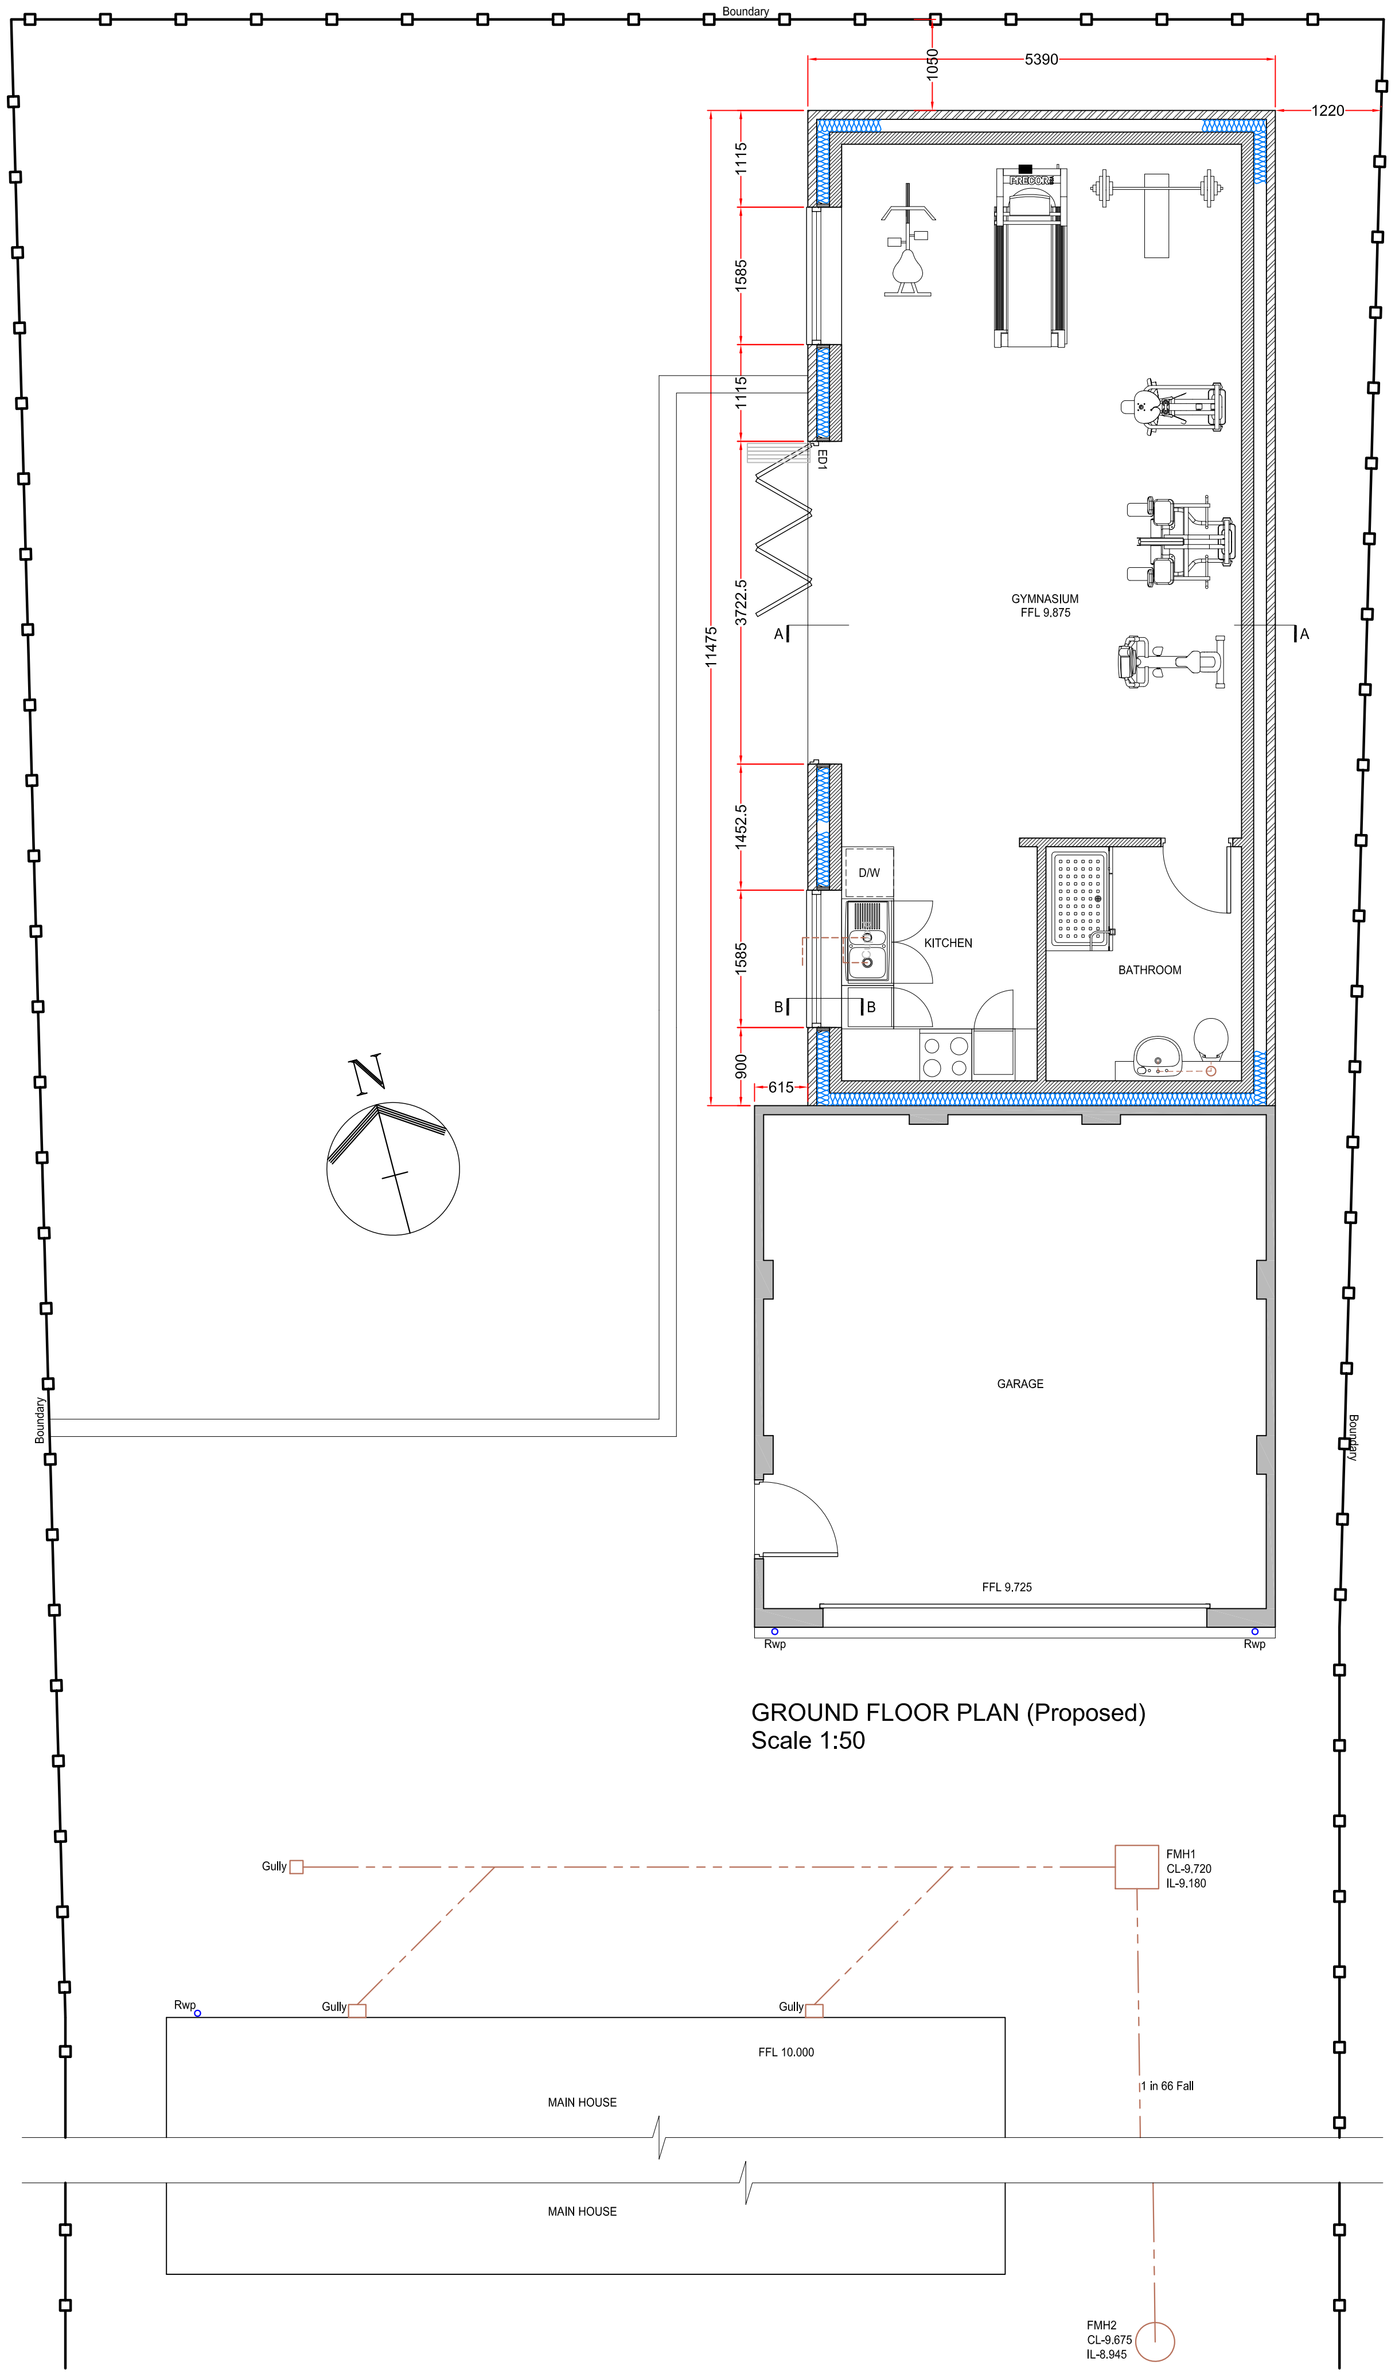

ROOF PLAN (Proposed)
Scale 1:50

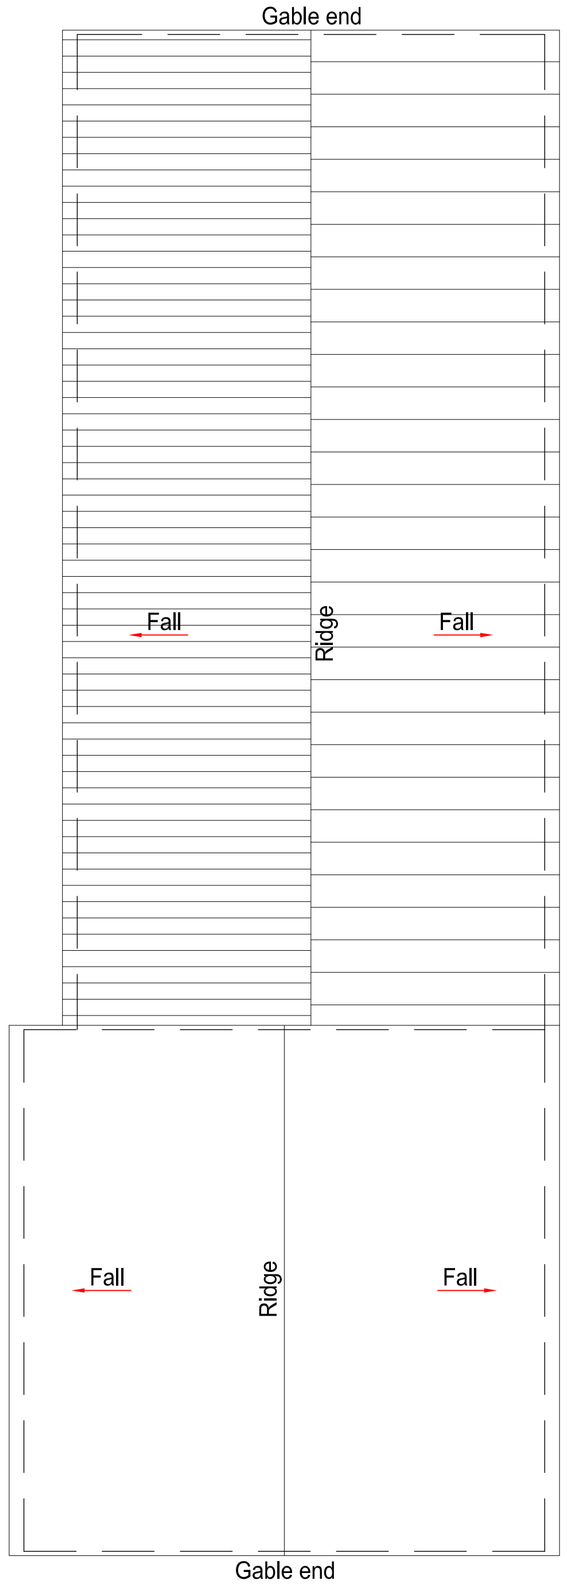

0 1 2 3 4 5m
Scale 1:50

Revisions
...

CLIENT Mr & Mrs Borkowski	A1 Sheet
PROJECT 78 MANOR ROAD DESFORD, LEICS., LE9 9JS SINGLE STOREY REAR EXTENSION	

scale 1:50, 1:100	drawn JPP	drawing no. 2
job no. 1	date Jan 2026	rev. .