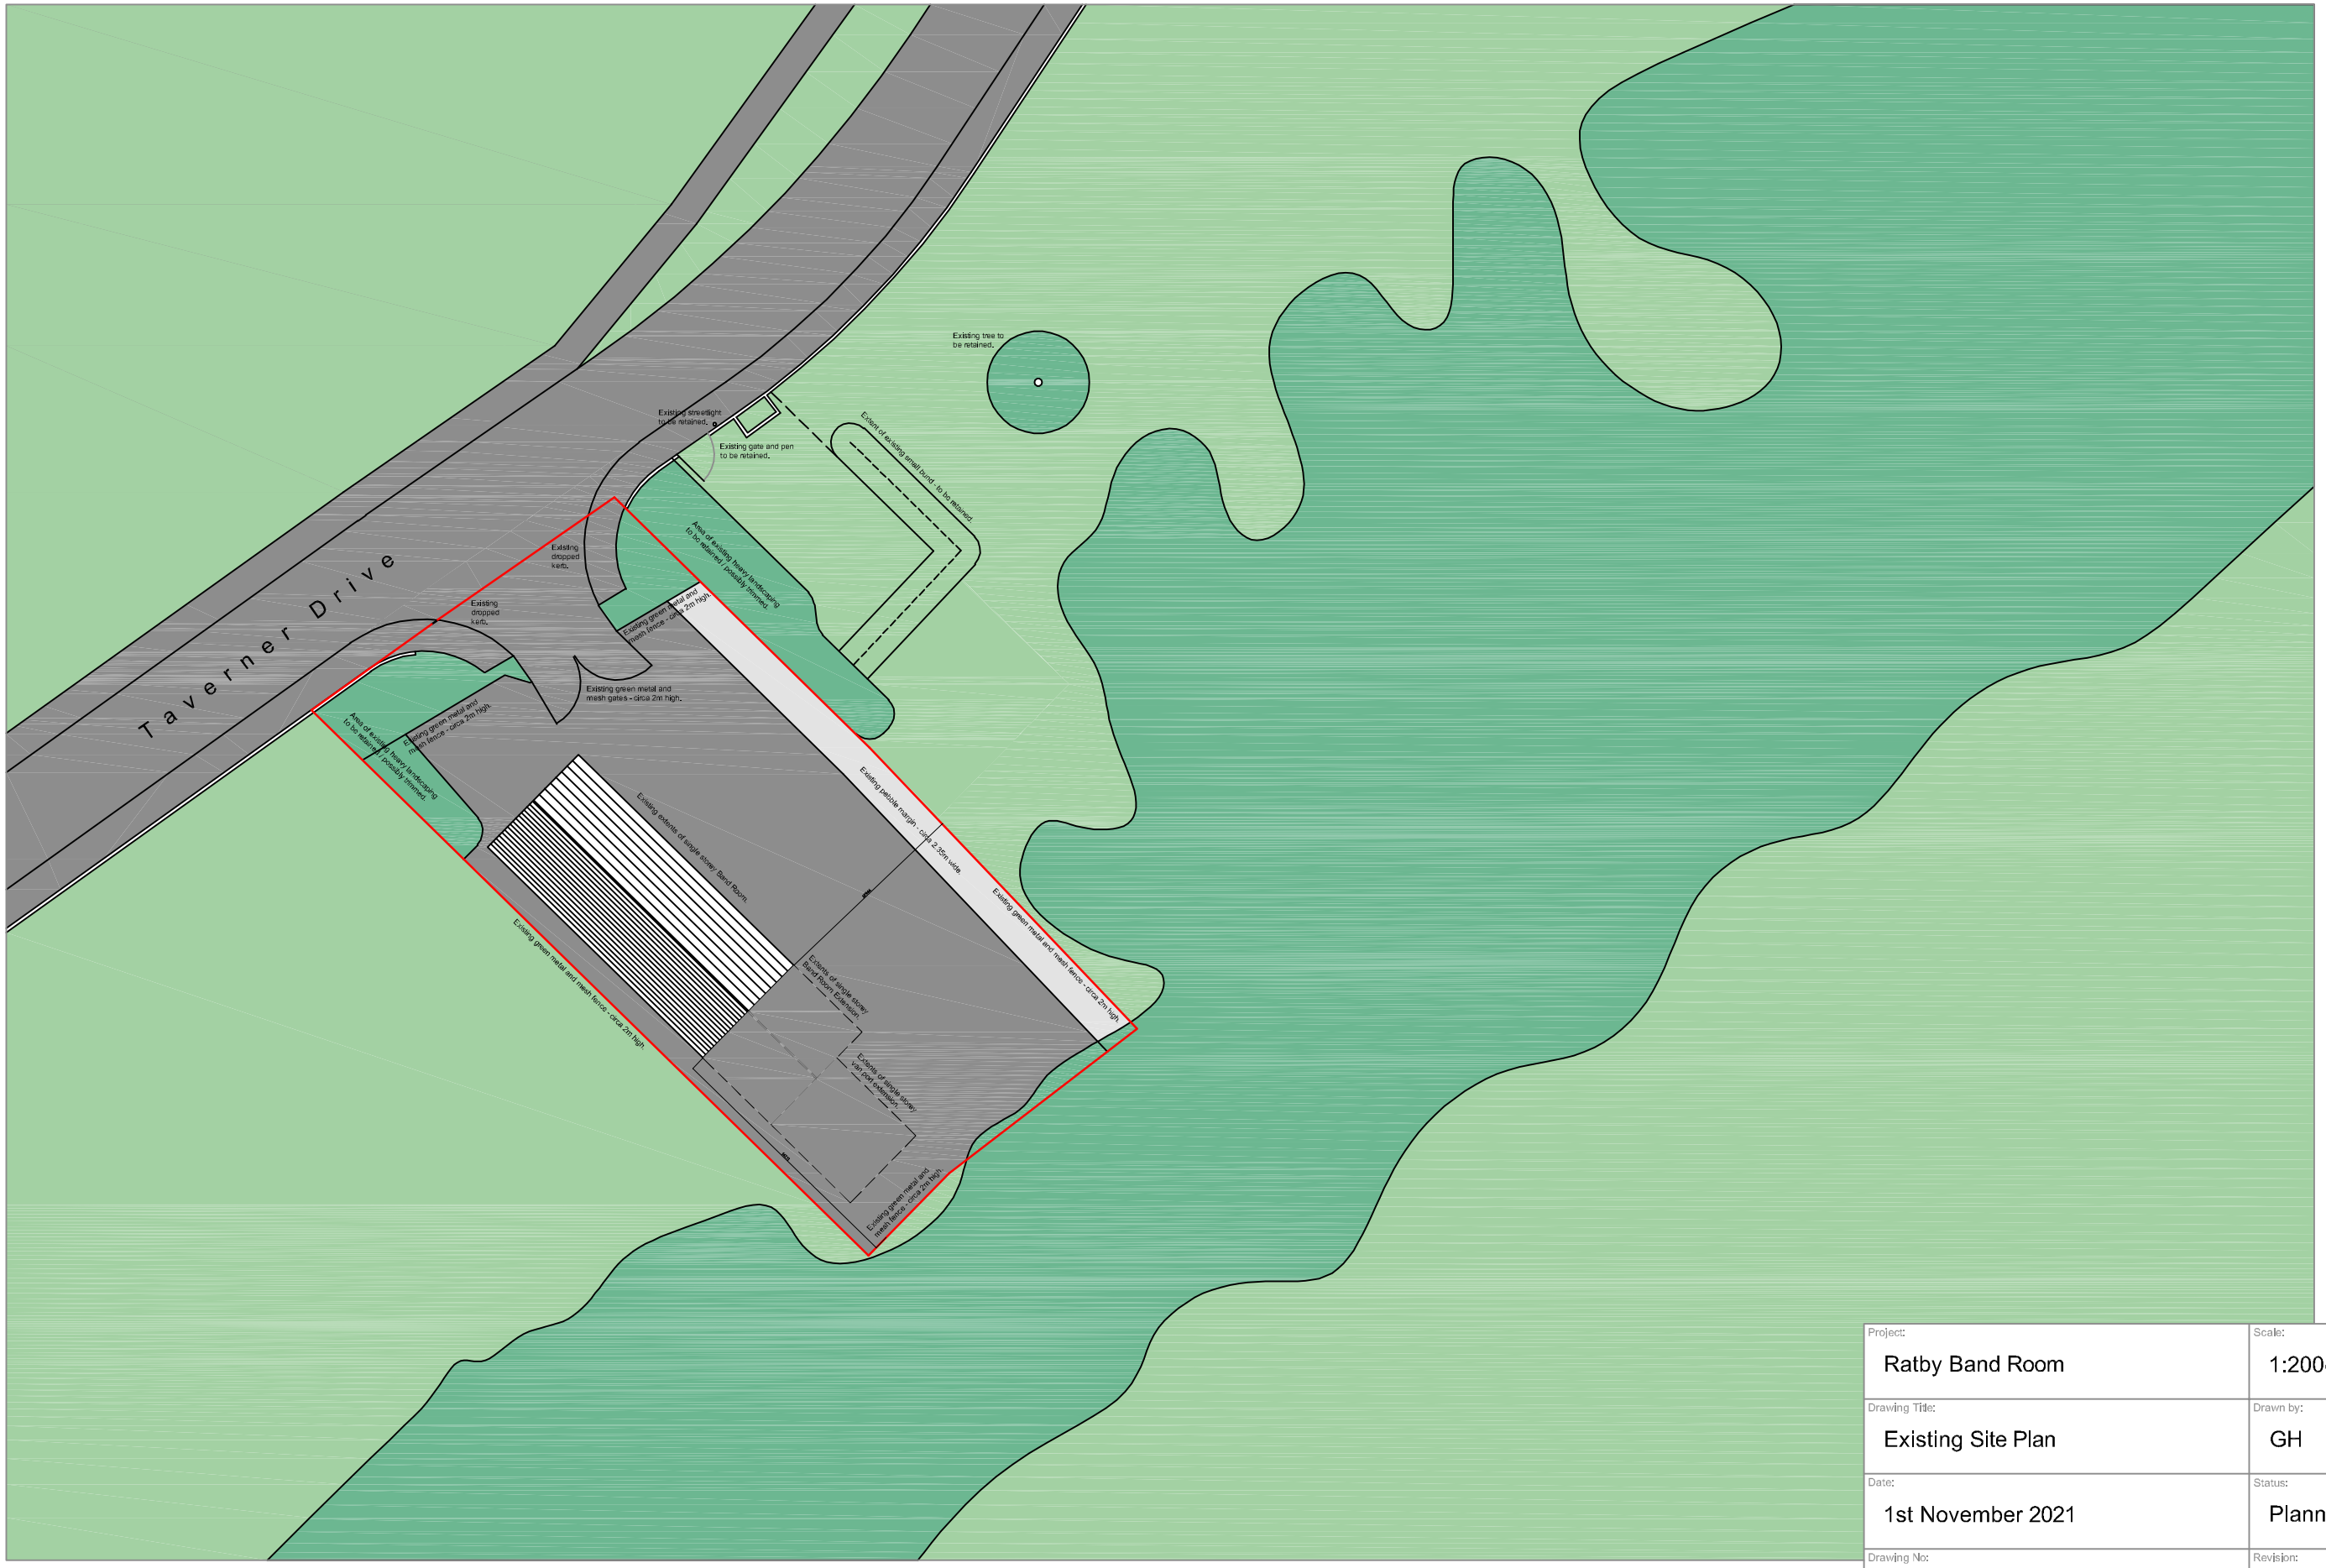


Site Plan
1:200 scale @ A1

Project: Ratby Band Room	Scale: 1:200@A1
Drawing Title: Existing Site Plan	Drawn by: GH
Date: 1st November 2021	Status: Planning
Drawing No: RBR/21/02	Revision: -