3D View 1

3D View 2

Front Elevation

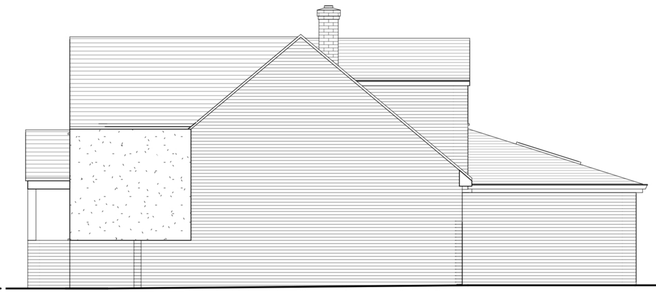

Side Elevation

Rear Elevation

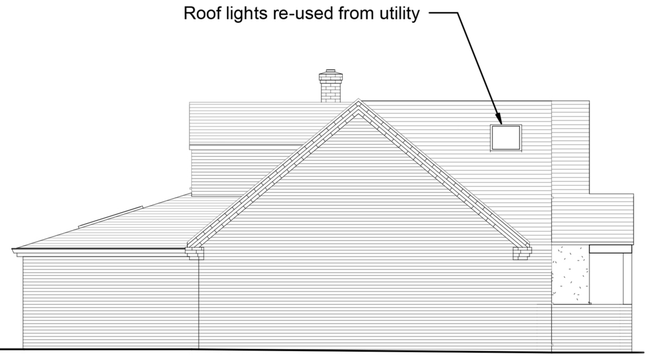

Side Elevation

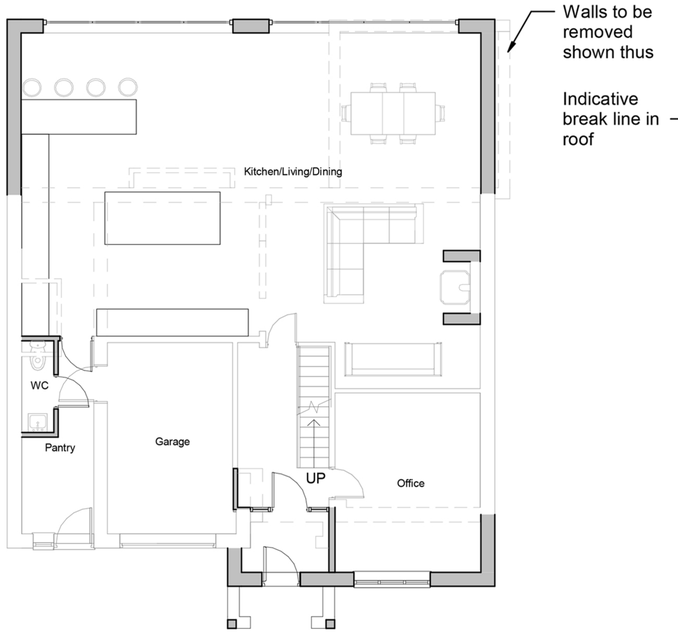

Ground Floor Plan

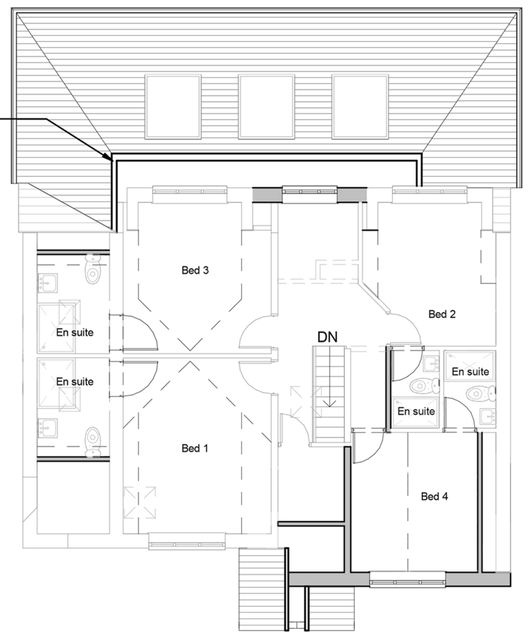

First Floor Plan

Scale 1:100

0 5 10 15 20

Client
Mr & Mrs Hayward

Project Title
Proposed Exts & Alts,
5 Sunnyside,
Hinckley

Drawing Title
Scheme 03

Scale 1:100 | Sheet A2

Author SS | Date Oct 16

THE COPYRIGHT OF THIS DRAWING IS VESTED IN HAYWARD ARCHITECTS LTD.
REPRODUCTION IN ANY FORM, EITHER IN WHOLE OR IN PART IS FORBIDDEN WITHOUT THE PRIOR WRITTEN PERMISSION
OF THE COPYRIGHT HOLDER. DO NOT SCALE FROM DRAWING AND ONLY FIGURED DIMENSIONS ARE TO BE USED

hayward ARCHITECTS LTD
19 Station Road
Hinckley
Leicestershire
LE10 1AW
Tel: 01455 635 665
Fax: 01455 618 971
www.hayward-architects.co.uk

Job No. 16/100 | Drawing No. 04B

Status: Planning Stage