




DESIGN SECTION A/A' 1:100.

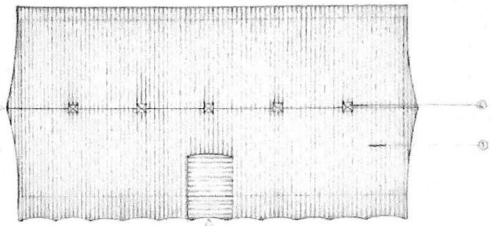

ROOF PLAN 1:250

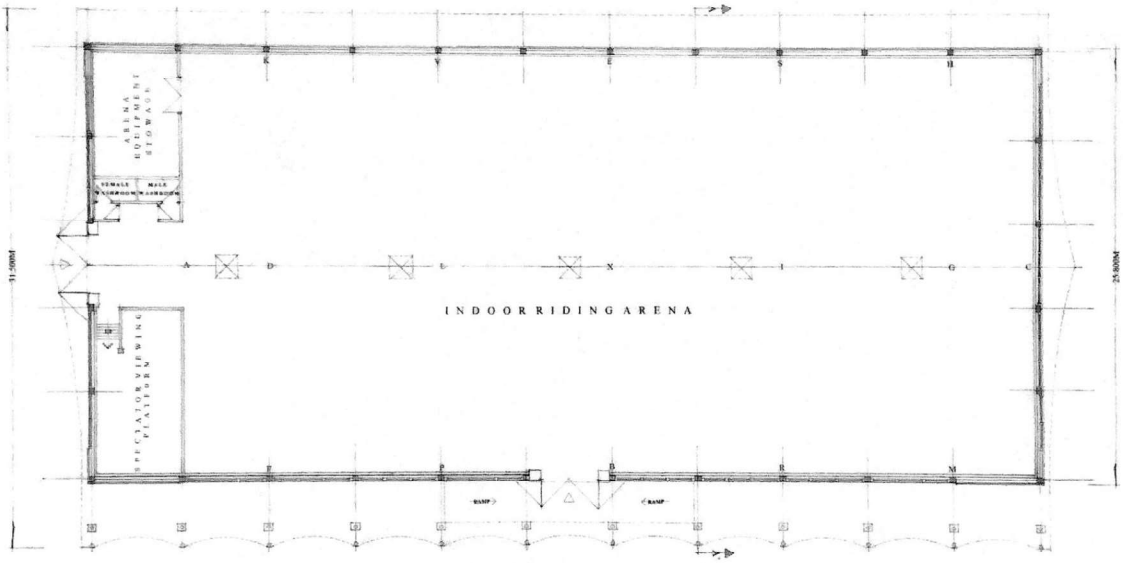


FLOOR PLAN 1:100

0m 2m 4m 6m 8m 10m

CONSTRUCTION MATERIALS

CLIENT:
Davidson Equestrian & Eventing Ltd.

PROJECT:
Proposed Indoor Riding Arena.
Land at Inglenook Farm,
Barwell.
Leicestershire.

DRAWING TITLE:
Proposed Floor Plan.
Design Section A/A'
Roof Plan.

SCALE 1:100 & 1:250 @A1
DATE: August 2024.
DRWG No. HMD/PD/554/01.
© Copyright HMD 2024

HOUSEMARTIN DESIGNS



© Copyright HMD
(The Copyright, Designs & Patents Act 1988, as amended)