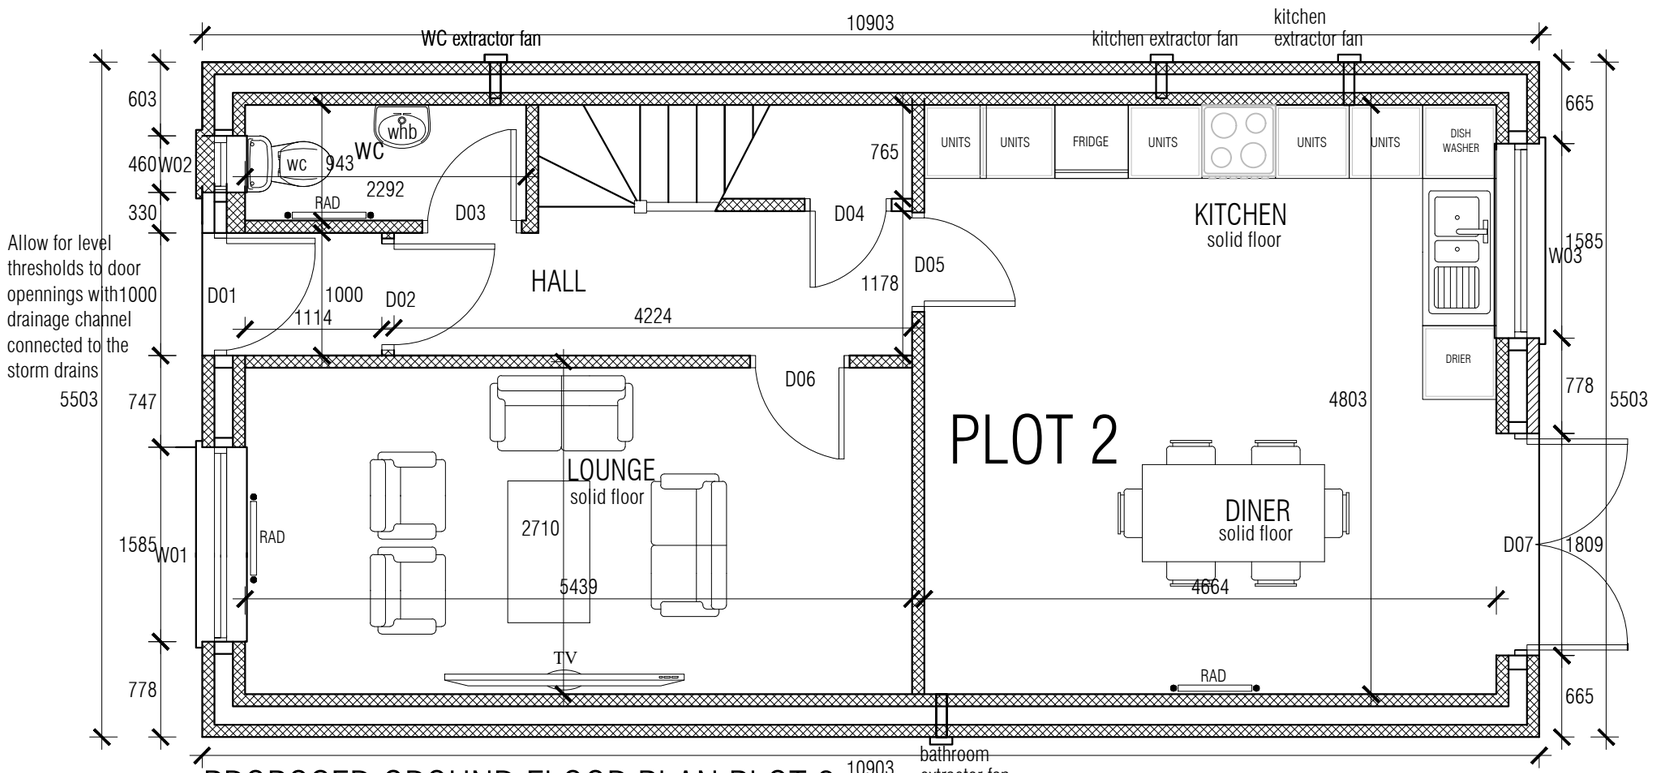


PROPOSED GROUND FLOOR PLAN.PLOT 2

This Drawing is The Copyright & Must Not Be Reproduced Without Their Permission. Figured Dimensions Must Be Taken In Preference To Scaled Dimensions & All Dimensions Must Be Verified On Site Prior To Commencing Any Works.

PROJECT
PROPOSED NEW DWELLING

TITLE
LAND ADJ. TO 46C MILL LANE,NEBOLD VERDON.

Rev	Date	Amendment	Auth.

DRAWN	BT
CHkD	BT
DATE	14/11/2025
SCALE @ A3	1:50
REV.	

KUNSTLER DESIGNS ARCHITECT
31 RUTLAND STREET
Leicester
LE1 1RE

Mob : 07979592398

KUNSTLER DESIGNS
ARCHITECT

DRAWING No.
1431/02