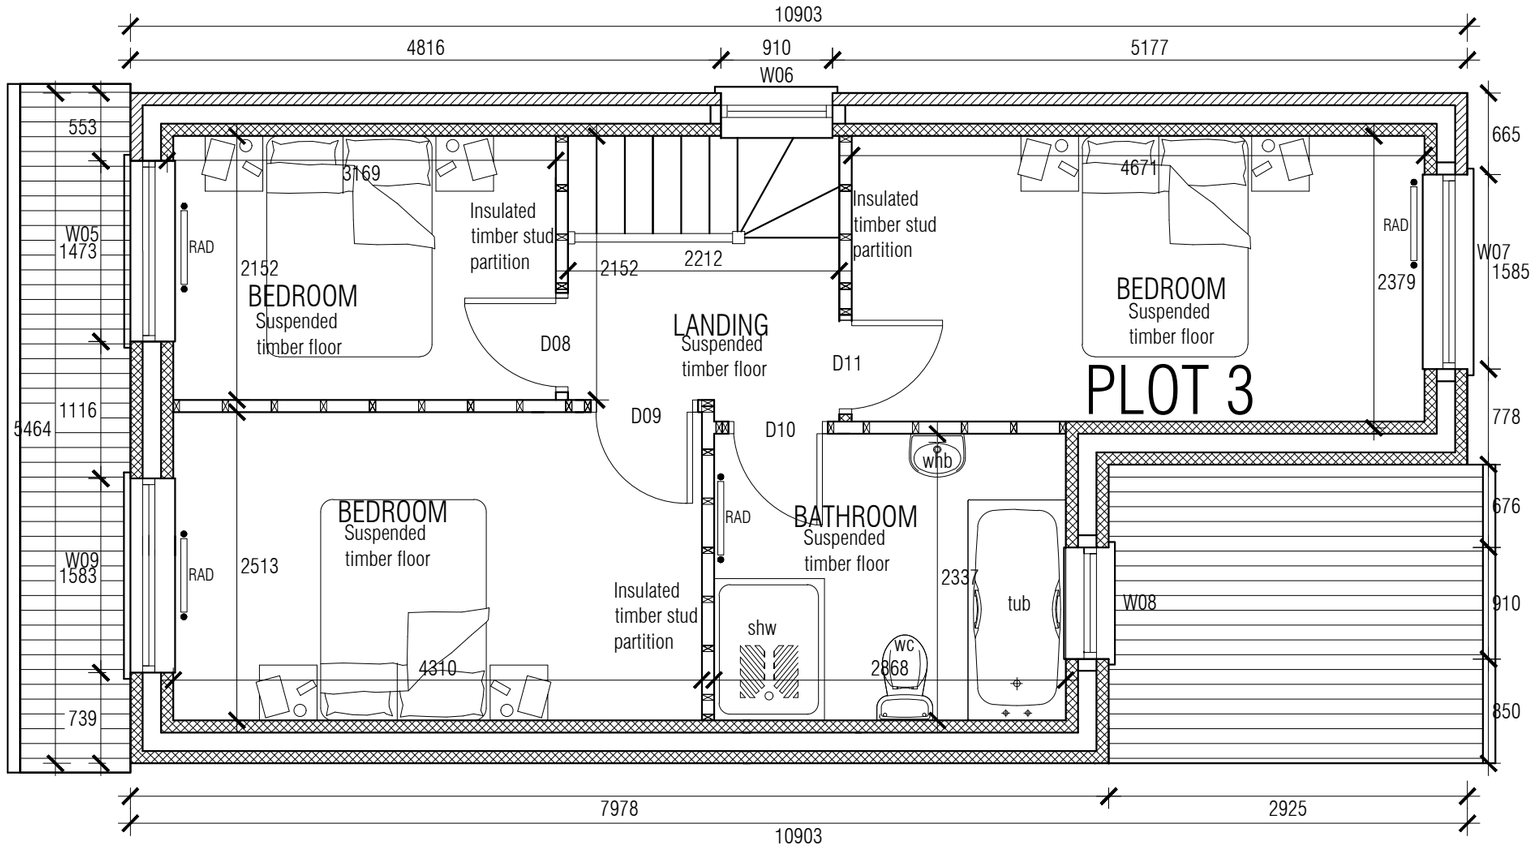



# PROPOSED FIRST FLOOR PLAN.PLOT 3

This Drawing Is The Copyright & Must Not Be Reproduced Without Their Permission. Figured Dimensions Must Be Taken In Preference To Scaled Dimensions & All Dimensions Must Be Verified On Site Prior To Commencing Any Works.

PROJECT
**PROPOSED NEW DWELLING**

TITLE
**LAND ADJ. TO 46C MILL LANE,NEBOLD VERDON.**

| Rev | Date | Amendment | Auth. |
|---|---|---|---|

| | |
|---|---|
| DRAWN | BT |
| CHKD | BT |
| DATE | 14/11/2025 |
| SCALE @ A3 | 1:50 |
| REV. | |

**KUNSTLER DESIGNS ARCHITECT**
31 RUTLAND STREET
Leicester
LE1 1RE

Mob : 07979592398

KUNSTLER DESIGNS
ARCHITECT

DRAWING No.
**1431/09**