



1
01

Part Ground Floor

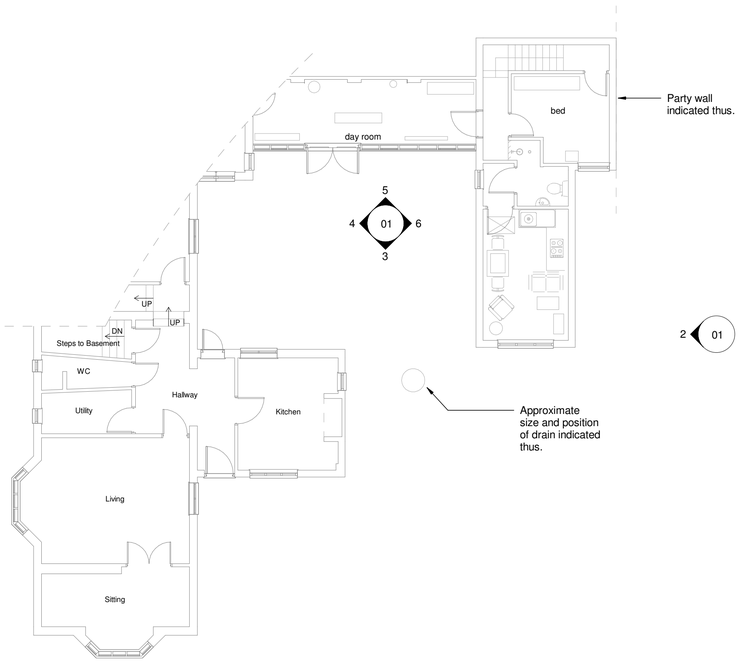

1 - Sutton Lane Elevation

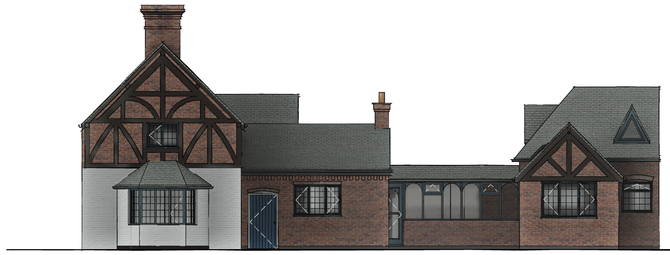

2 - South Elevation




3 - Courtyard - East Elevation



4 - Courtyard - South Elevation



5 - Courtyard - West Elevation

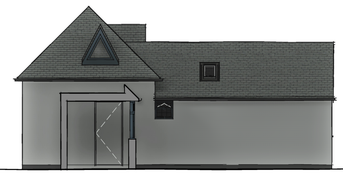

6 - Courtyard - North Elevation



3D-Perspective View

Client: **Mr & Mrs Hitchcock**			
Project Title: Proposed Extension & Alterations 2 Rectory Lane Market Bosworth			
Drawing Title: **Survey Drawing**			
Scale: 1:100	Date: Nov 2024	Sheet: A1	Job No.: 24 105 / Drawing No.: 00
Author: MO	Checked by: CB/ZLM		Status: Planning

THE COPYRIGHT OF THIS DRAWING IS VESTED IN HAYWARD ARCHITECTS LTD.
REPRODUCTION IN PART OR WHOLE IS STRICTLY PROHIBITED WITHOUT THE WRITTEN PERMISSION OF THE COPYRIGHT HOLDER. DO NOT SCALE FROM DRAWING AND ONLY FIGURED DIMENSIONS ARE TO BE USED.

hayward ARCHITECTS LTD
19 Station Road
Hinckley
Leicestershire
LE10 1AW
Tel: 01455 635 665
Fax: 01455 618 971
www.hayward-architects.co.uk