
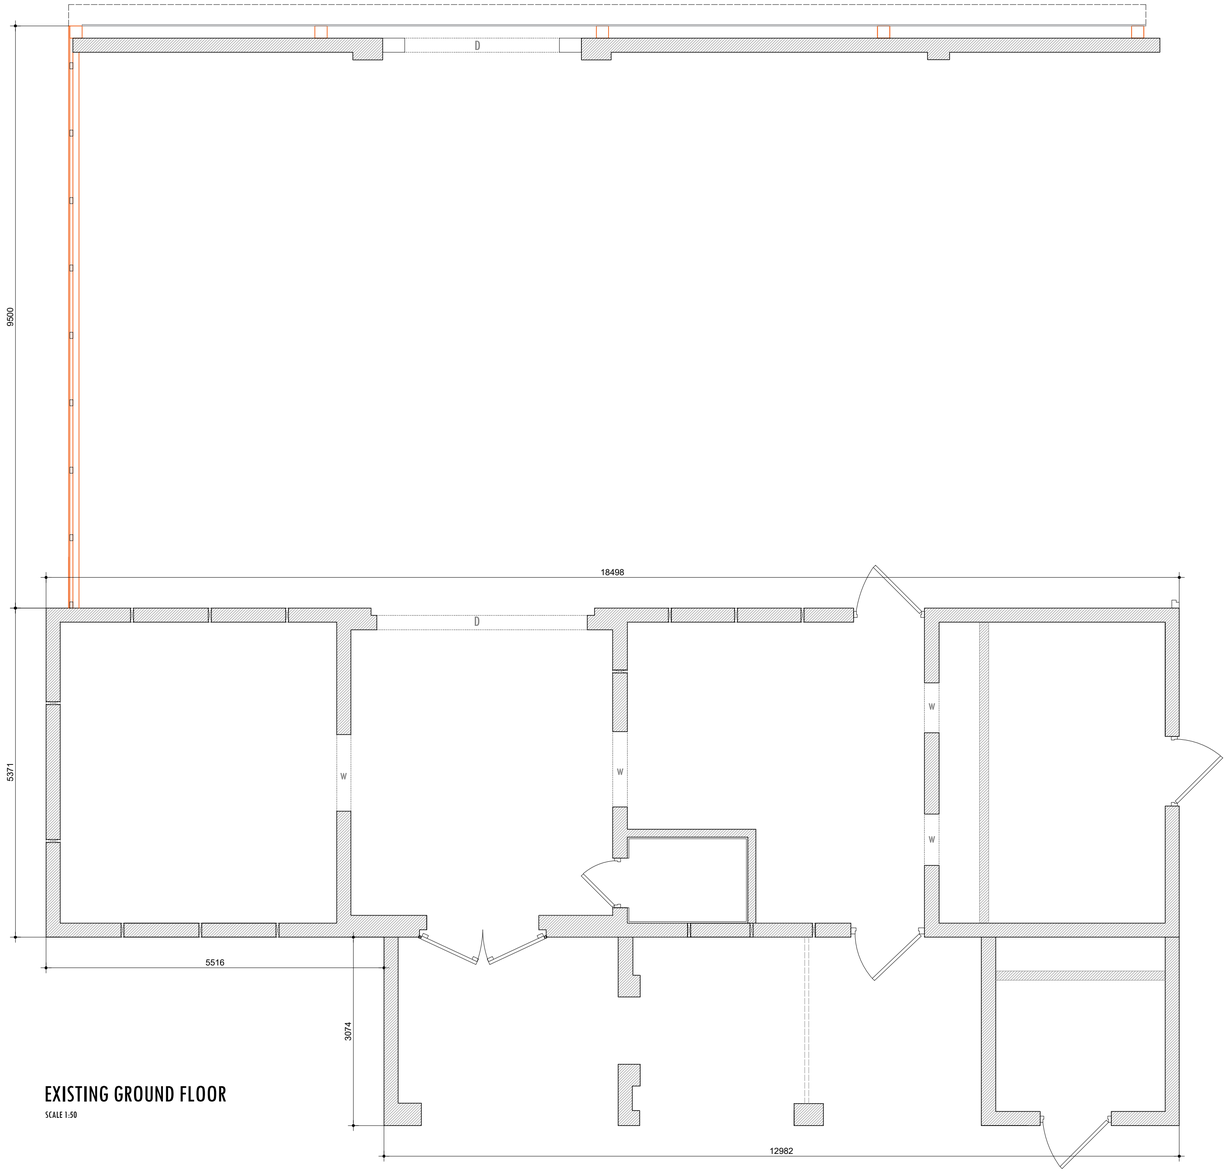


EXISTING GROUND FLOOR

SCALE 1:50

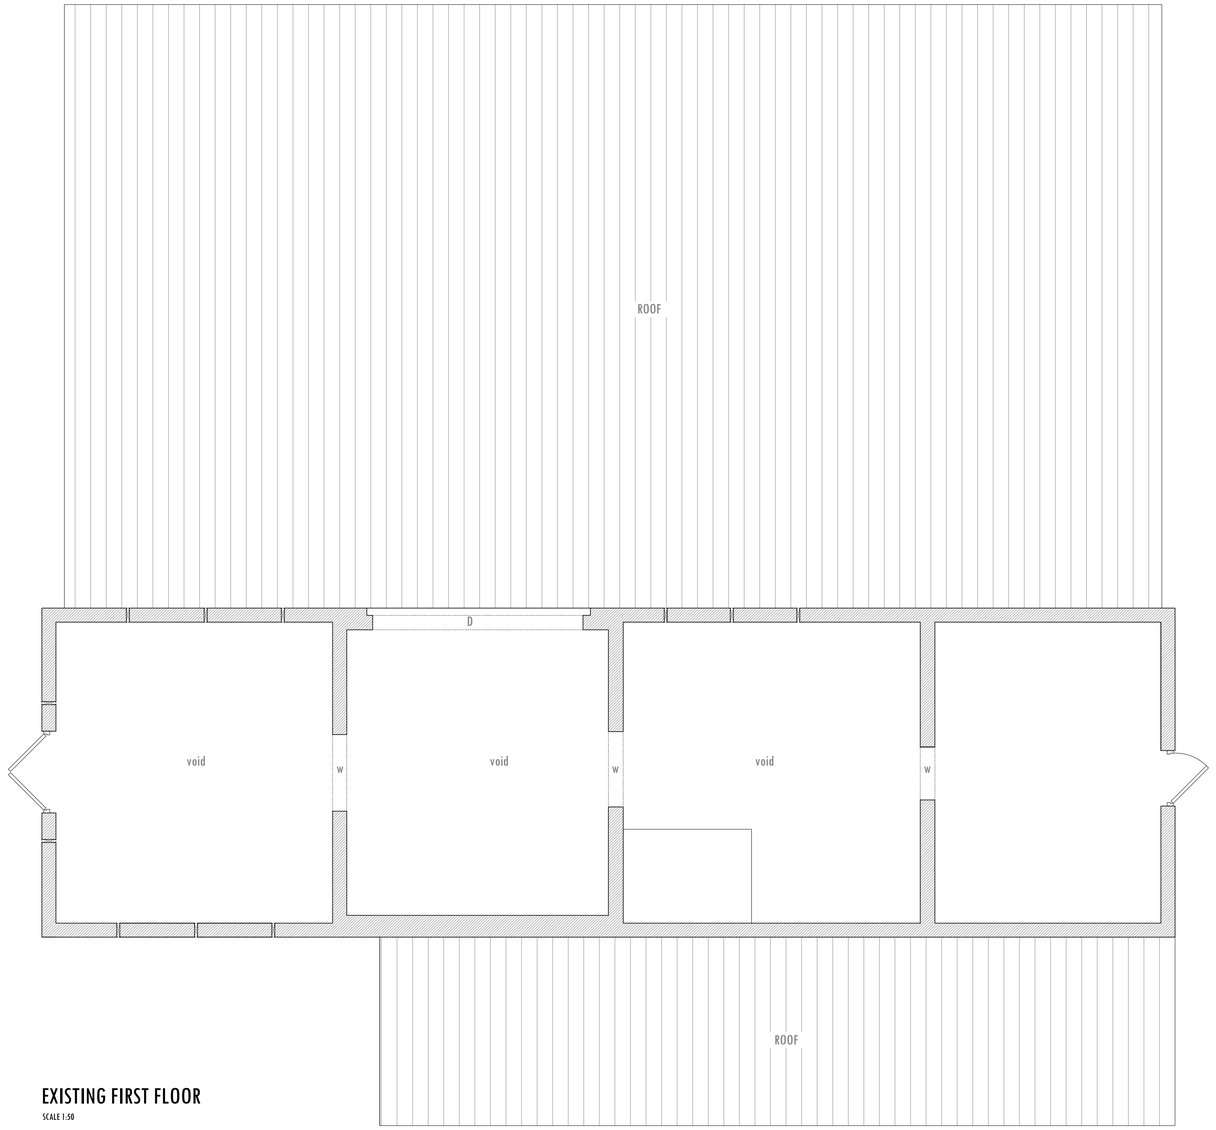

EXISTING FIRST FLOOR

SCALE 1:50

Elegance
Architecture & Design

t - +44 7907159459
e- info@elegancearchitecture.co.uk
www.elegancearchitecture.co.uk
Company Reg. No. 10169163

This drawing and the building works depicted are the copyright of Elegance Architecture and Design Ltd. and may not be reproduced except by written permission. This drawing must be read and checked against any specialist drawings and information provided. Do not scale from this drawing when using this for construction purposes. Use figured dimensions only. © Elegance Architecture and Design Ltd. 2016

Client; Mr & Mrs Hughes	**Date of first issue;** April 2022
Project; The Barn, Sheepy Road, Twycross, Atherstone, CV9 3PG	**Scale / Paper size;** 1:50 / A1
Drawing name; Existing Floor Plans	**Drawing number;** 22003-02