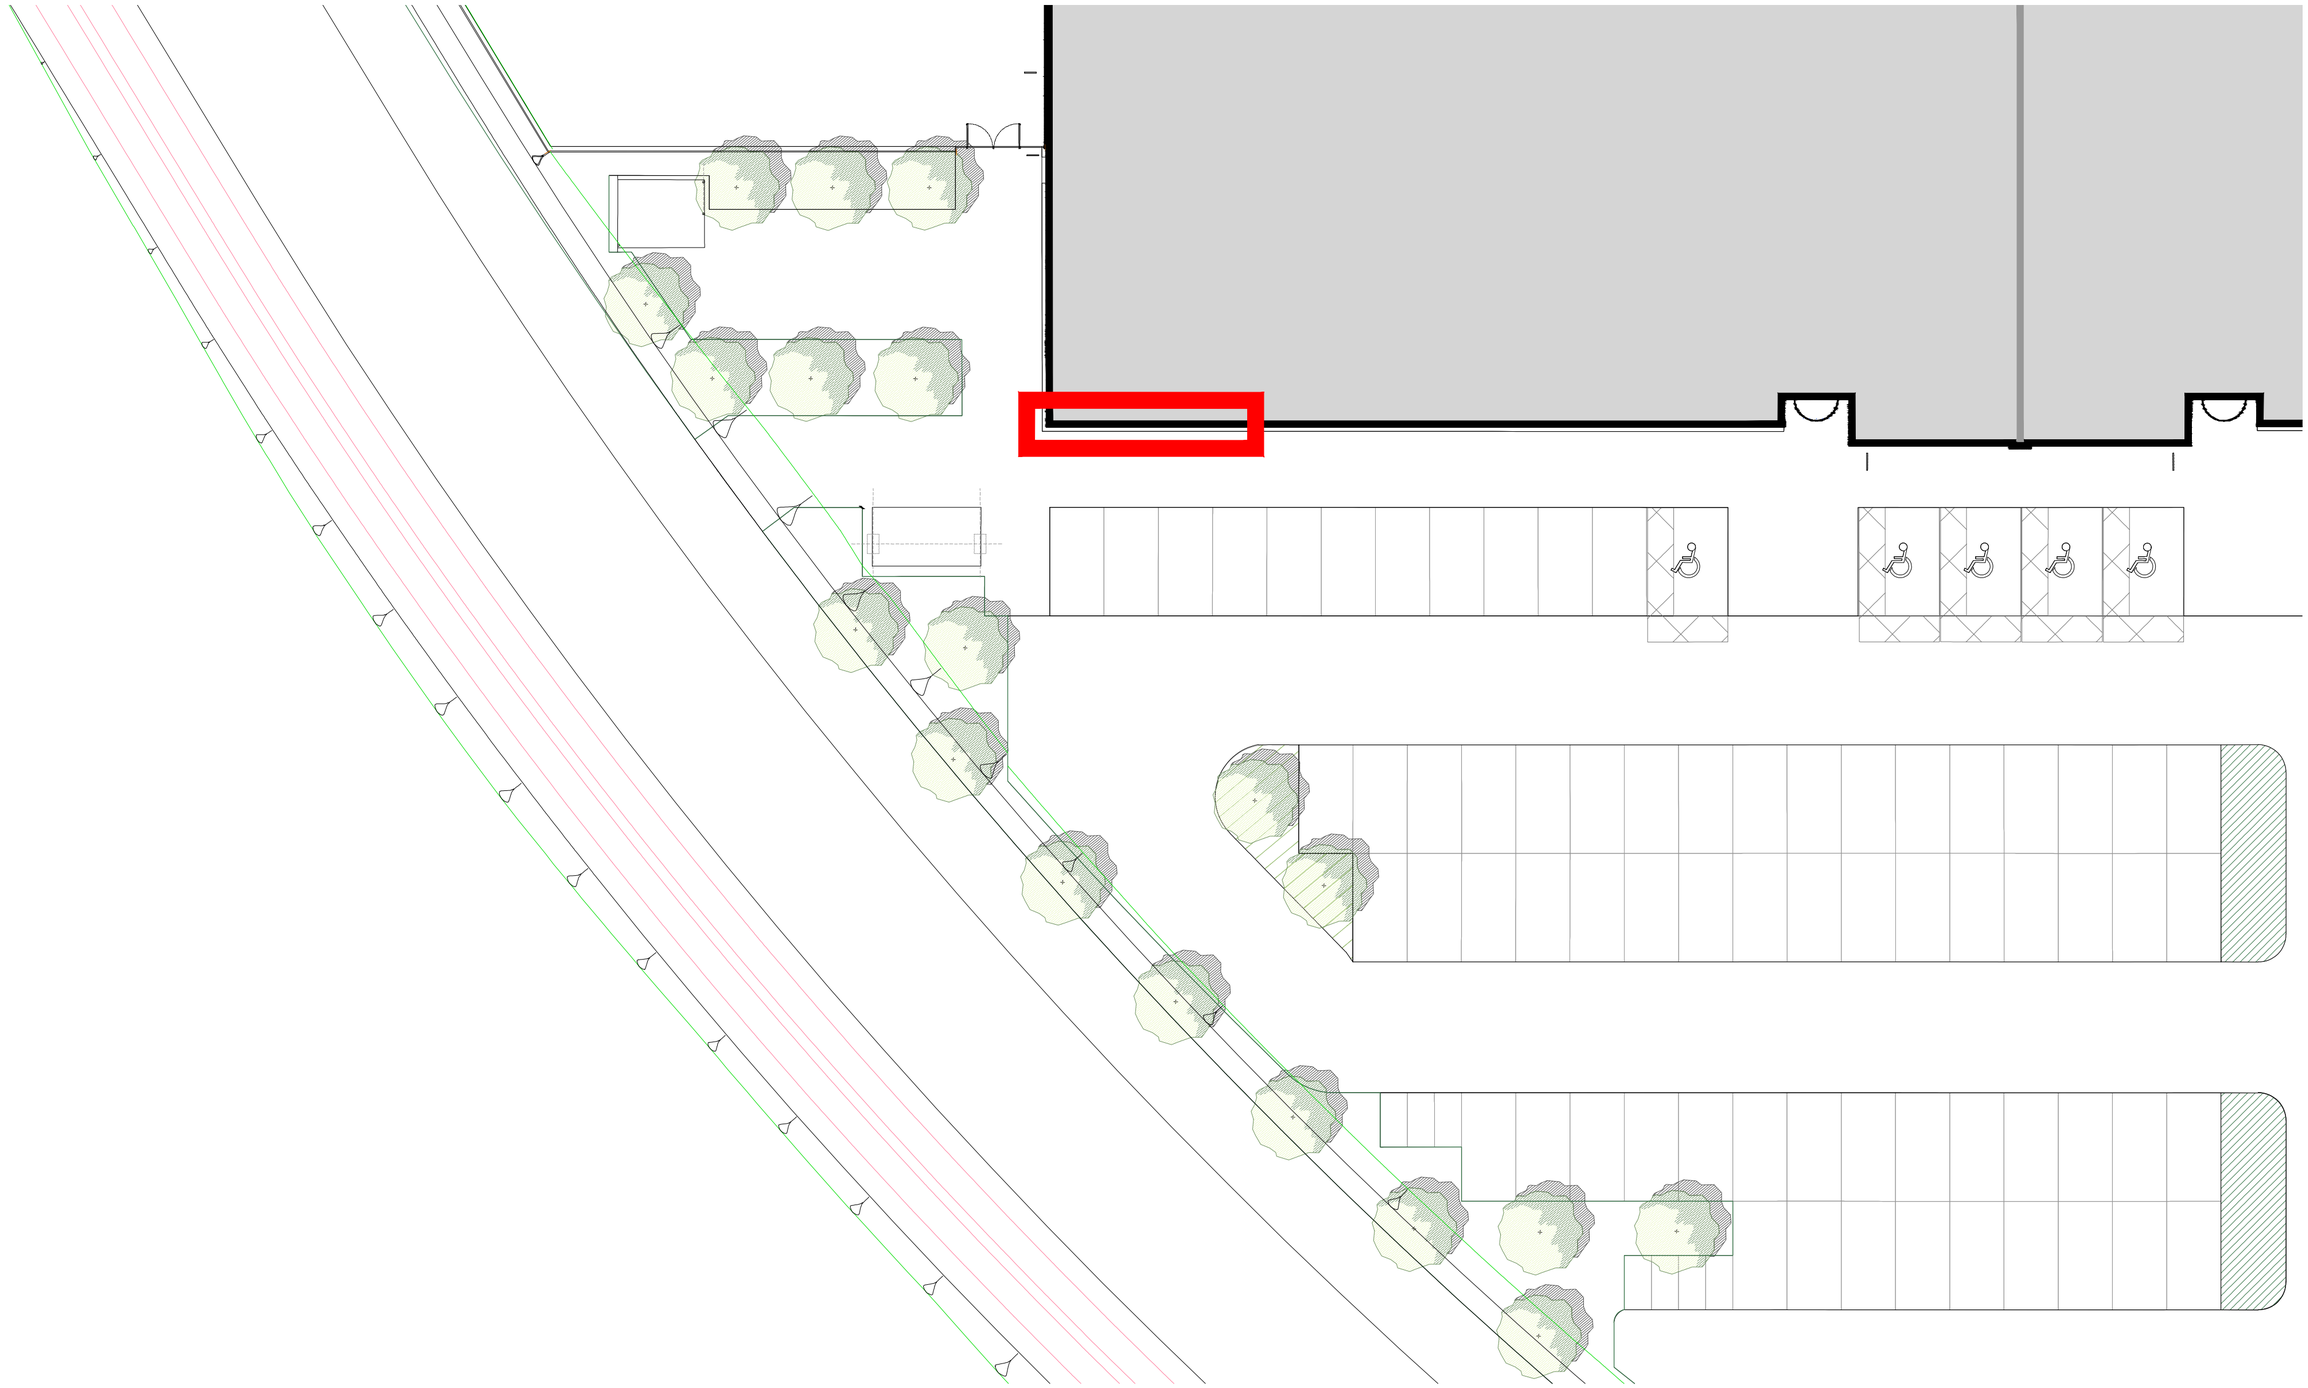


Proposed advertisement/ signage to developer built Shell under Application: 22/00697/REM

NORTH

0 2.0 4.0 6.0 8.0 10.0 20.0m

The copyright of this drawing is vested with Corstorphine & Wright Ltd and must not be copied or reproduced without the consent of the company.

Proposed Advertisement Location/ Site Boundary

Client
Warwick Acoustics Limited

Project
Plot 9A - MIRA Technology Park

Drawing Title
Advertisement Consent
Proposed Site Plan

Drawing Status
PLANNING

Corstorphine & Wright

Warwick Studio
Brook Hall, Brook Street, Warwick, CV34 4BL
01926 658 444

corstorphine-wright.com

Drawing No.	Revision
23744-0301	00

Drawn	Checked	Paper Size	Scale	Date
AF	--	A2	1:500	27.06.25