
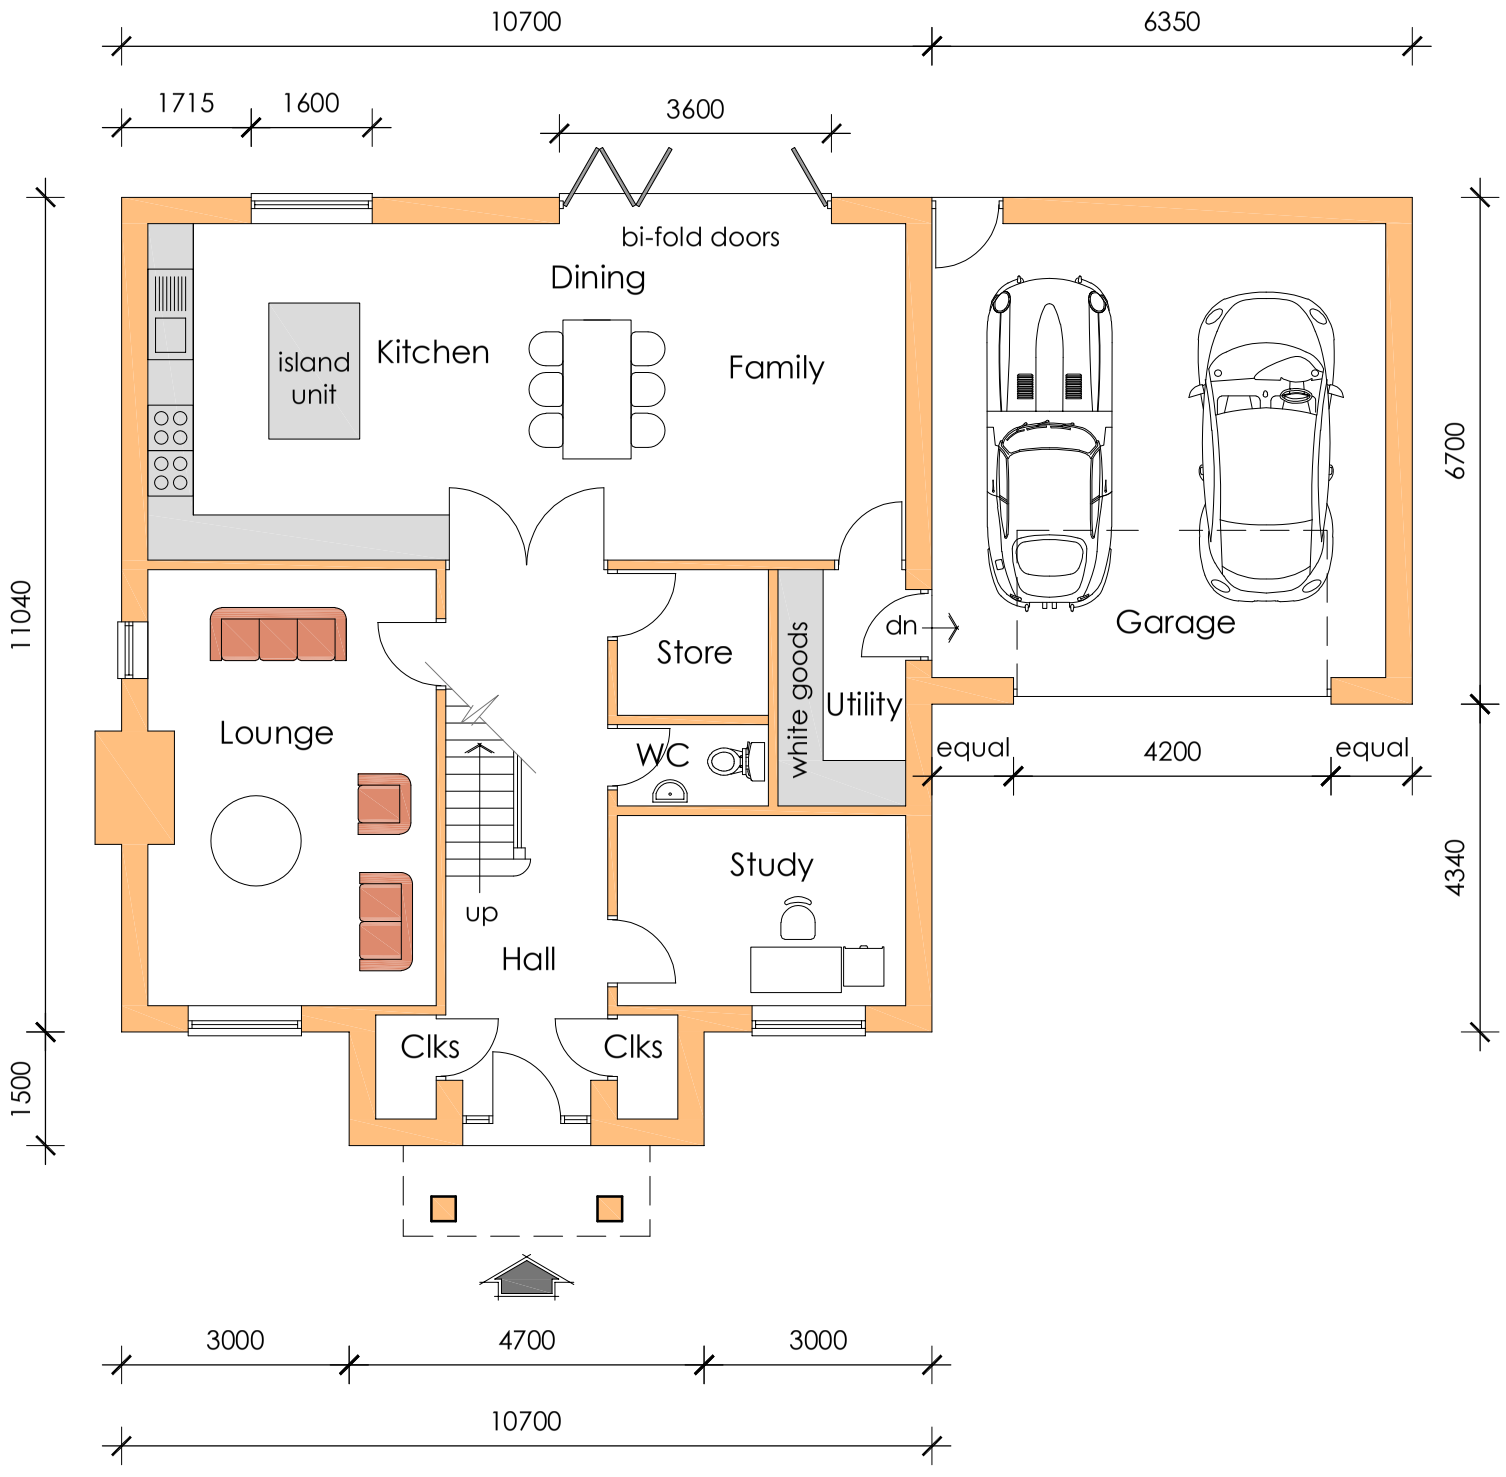


GROUND FLOOR

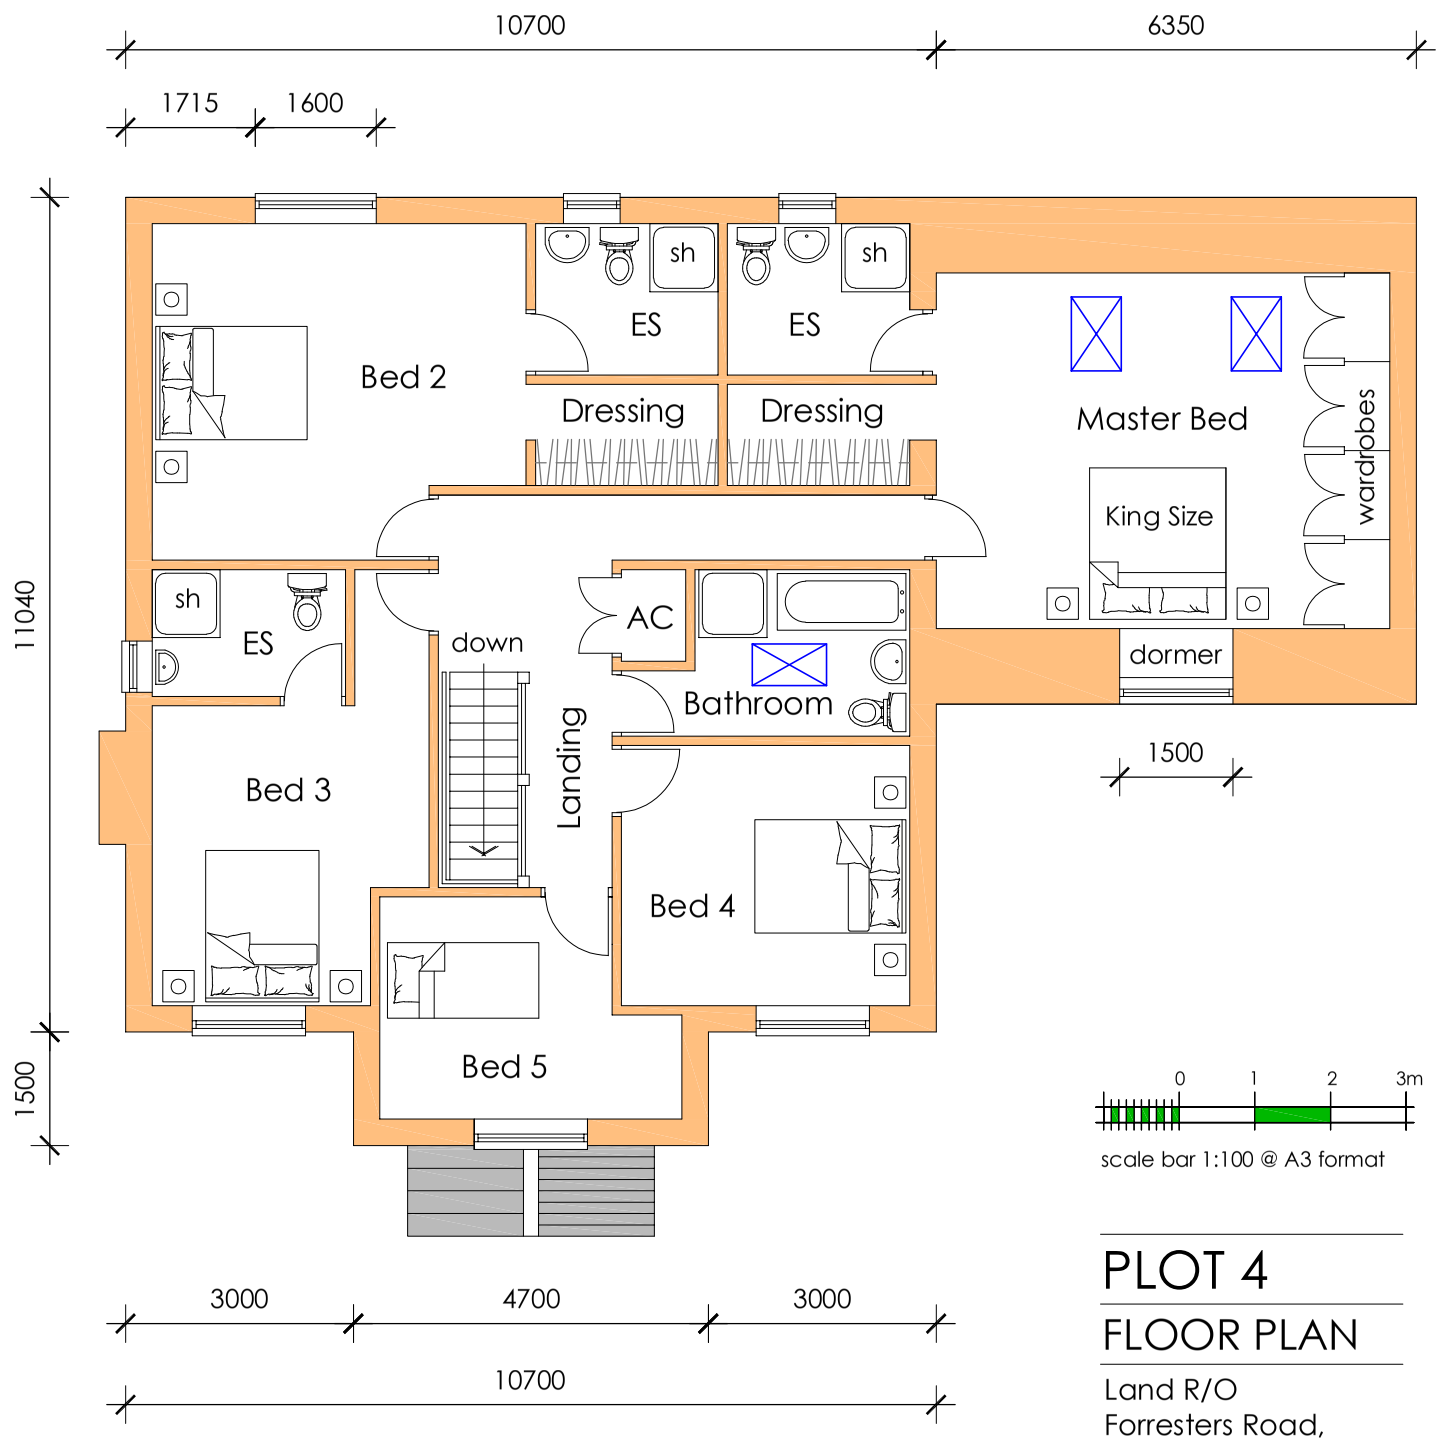

FIRST FLOOR

0 1 2 3m

scale bar 1:100 @ A3 format

PLOT 4

FLOOR PLAN

Land R/O
Forresters Road,
Burbage,
Hinckley LE10 2RX

dwg no:-	scale:-	date:-
26.50.10	1:100 (A3)	July 2026

pgs◆design
mobile:- 07827 930918
pgsdesign2014@gmail.com