
Site Plan Notes

1. Property perimeter outlined in red.
2. Location of proposed extension.

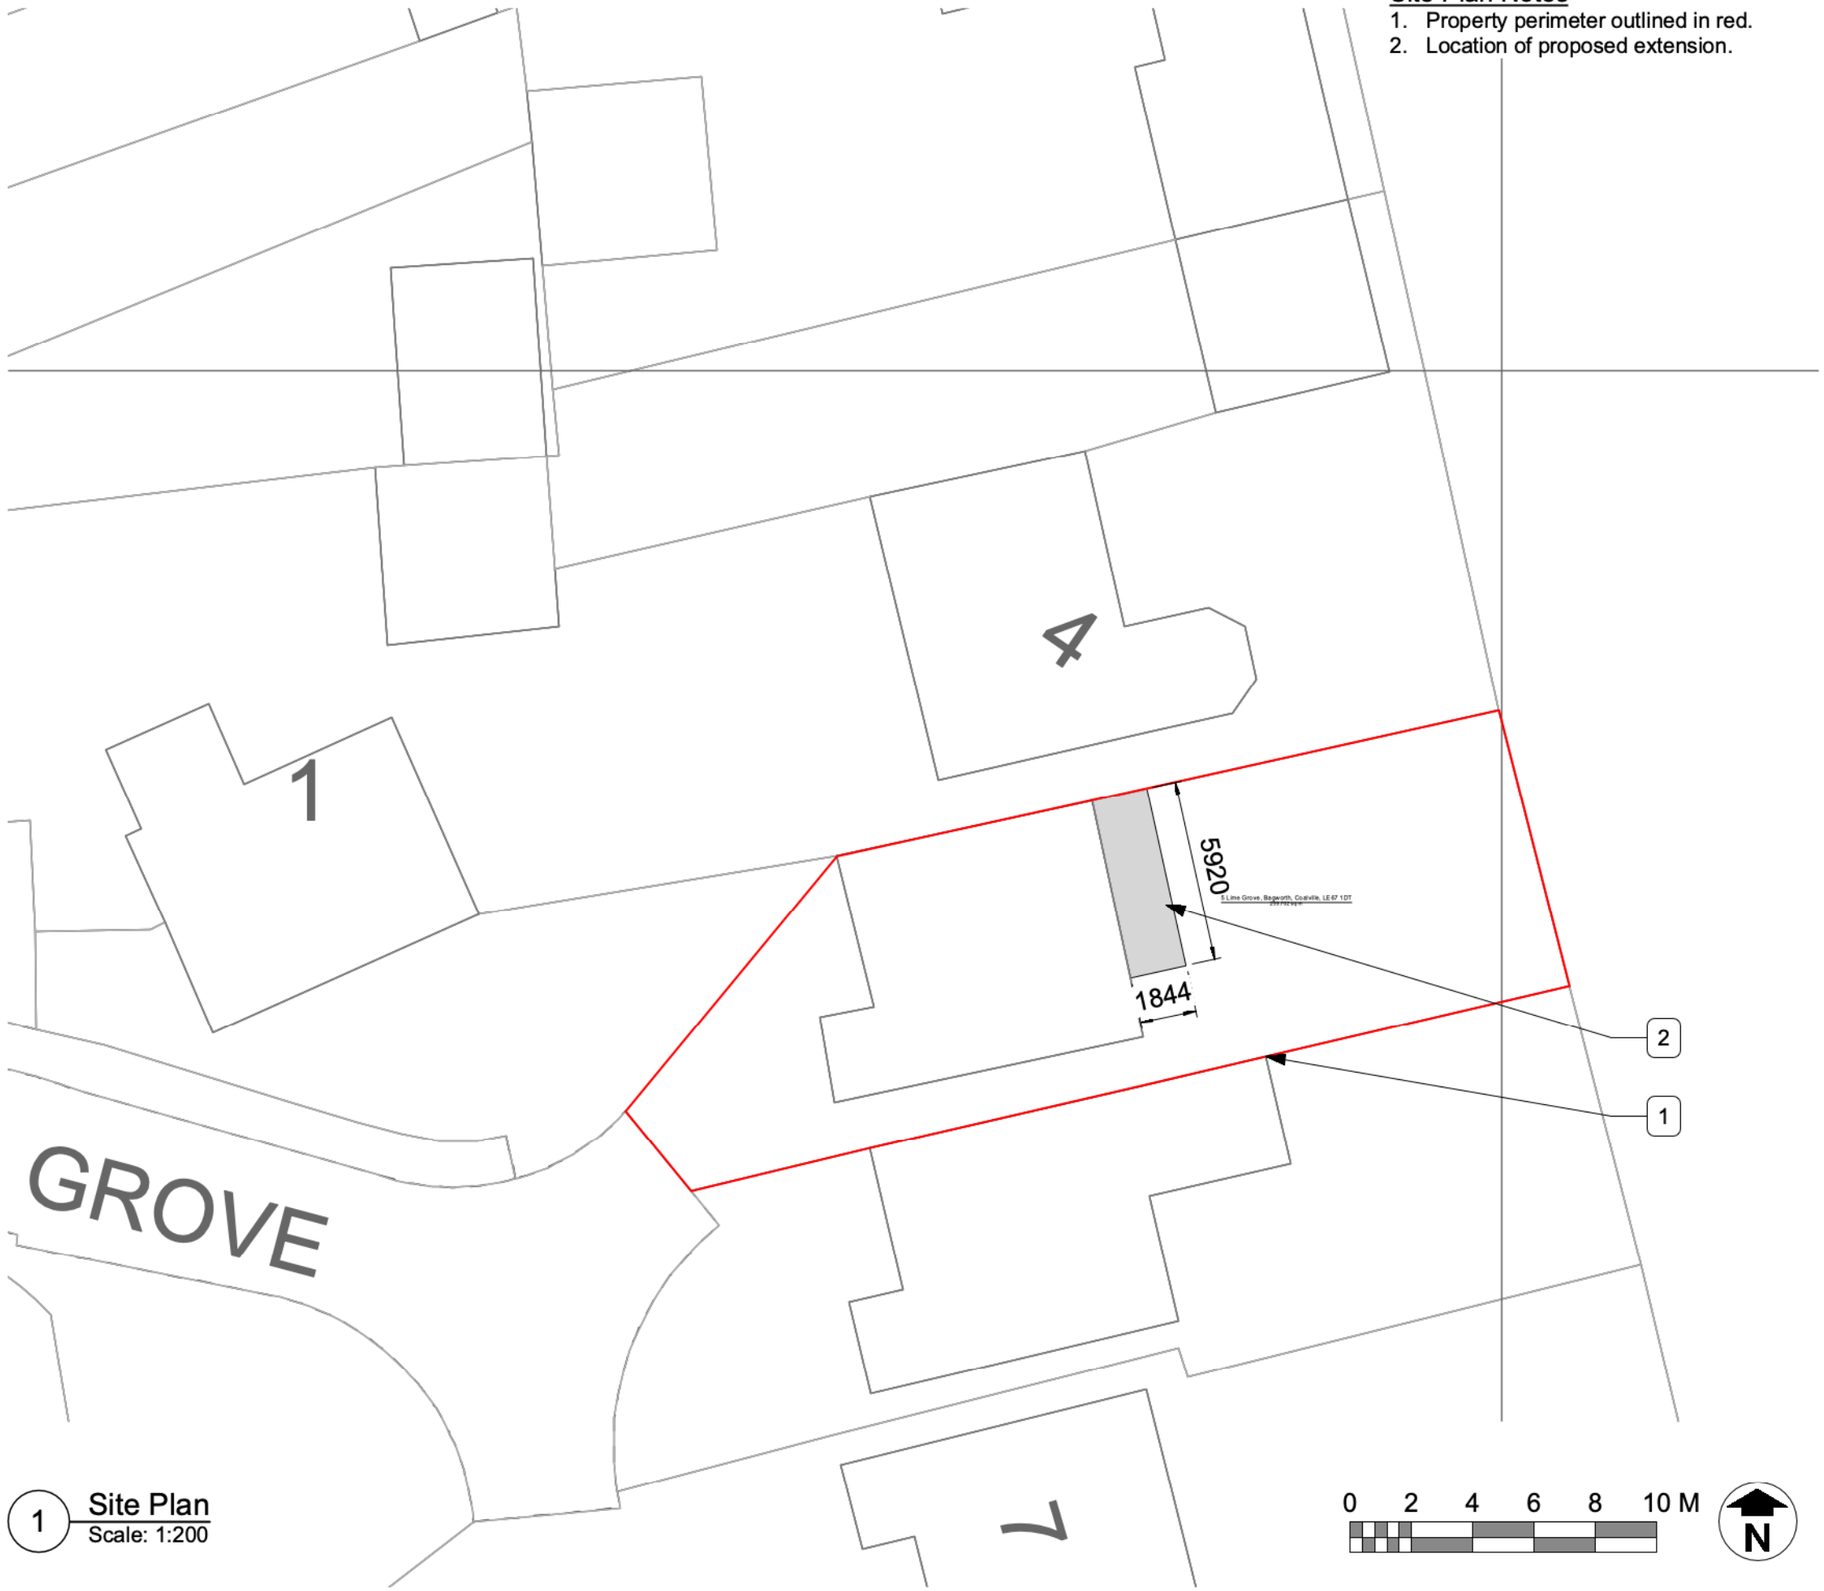

1 Site Plan
Scale: 1:200

THE DESIGN SOCIAL

134 Kirkby Road Barwell LE9 8FN UK
T: +44 (0)1455 446521 F: +44 (0)1455 446521
E: admin@thedesignsocial.com

GENERAL DRAWING NOTES

© This drawing is not to be shown to any Third Party unless agreed by The Design Social.

This drawing shows 'design intent' only.
It is the responsibility of the appointed contractor to finalise development, using specialists approved by The Design Social, & produce detailed working drawings.
ALL working drawings to be approved by The Design Social prior to manufacture.

REV.	DATE	NOTES	REV. BY

THE DESIGN SOCIAL

Peter Dean

5 Lime Grove, Bagworth, Coalville, LE67 1DT

Site Plan

AUTHOR	DATE	APPROVED
L.R.	26/02/2025	P.D.

SCALE	READ WITH
1:200 @ A3	0378 (A) GA 001

DRAWING No.

0378	(A)	GA	003	
Project No.	Type	Area	Number	Rev

DRAWING STATUS
For Approval