



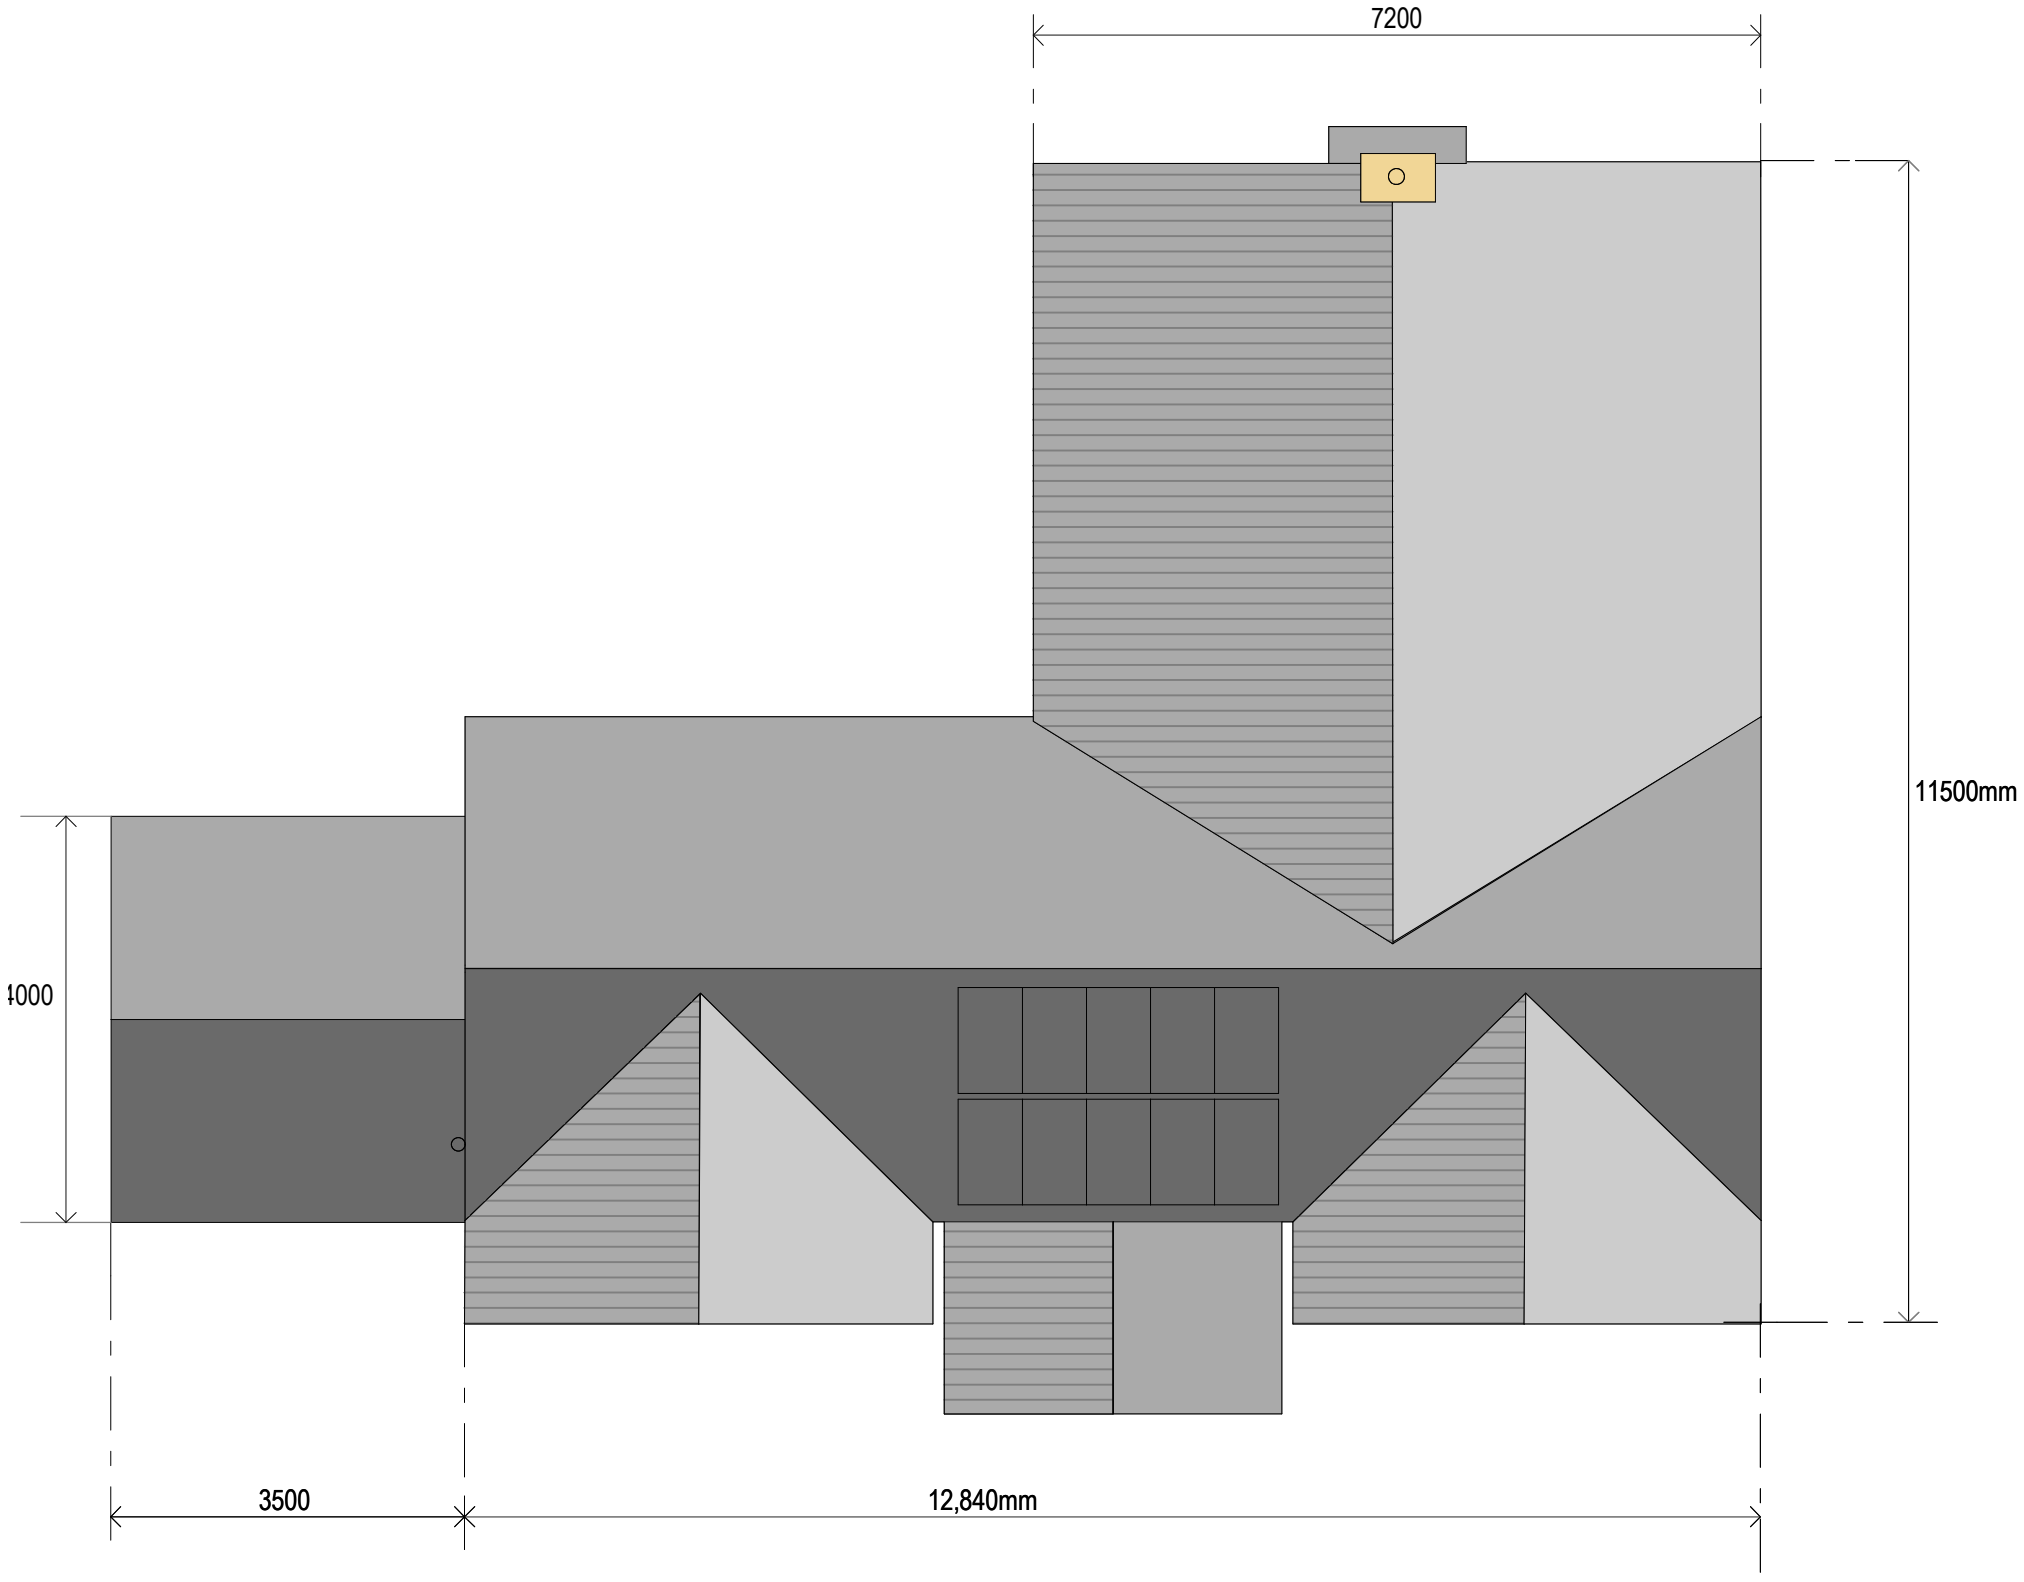

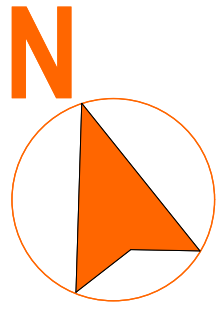

Calvitch
Design & Build Ltd
Tel : 02476 739 739
www.calvitchdesign.com

Client
Mr & Mrs C Green

Address
Cottage Farm, Kirkby Lane
Newbold Verdon, LE9 9LN

Project Title
Existing farmhouse demolished and new farmhouse built over existing footprint.

Drawing Name
Roof Plan

Drawing Status
PLANNING

Date
April 2026

Drawing Scale
1:75 A3

2601/06

COPYRIGHT OF THIS DRAWING BELONGS TO CALVITCH DESIGN & BUILD LTD. REPRODUCTION IN ANY FORM IS FORBIDDEN WITHOUT THE PRIOR WRITTEN PERMISSION OF THE COPYRIGHT OWNER