

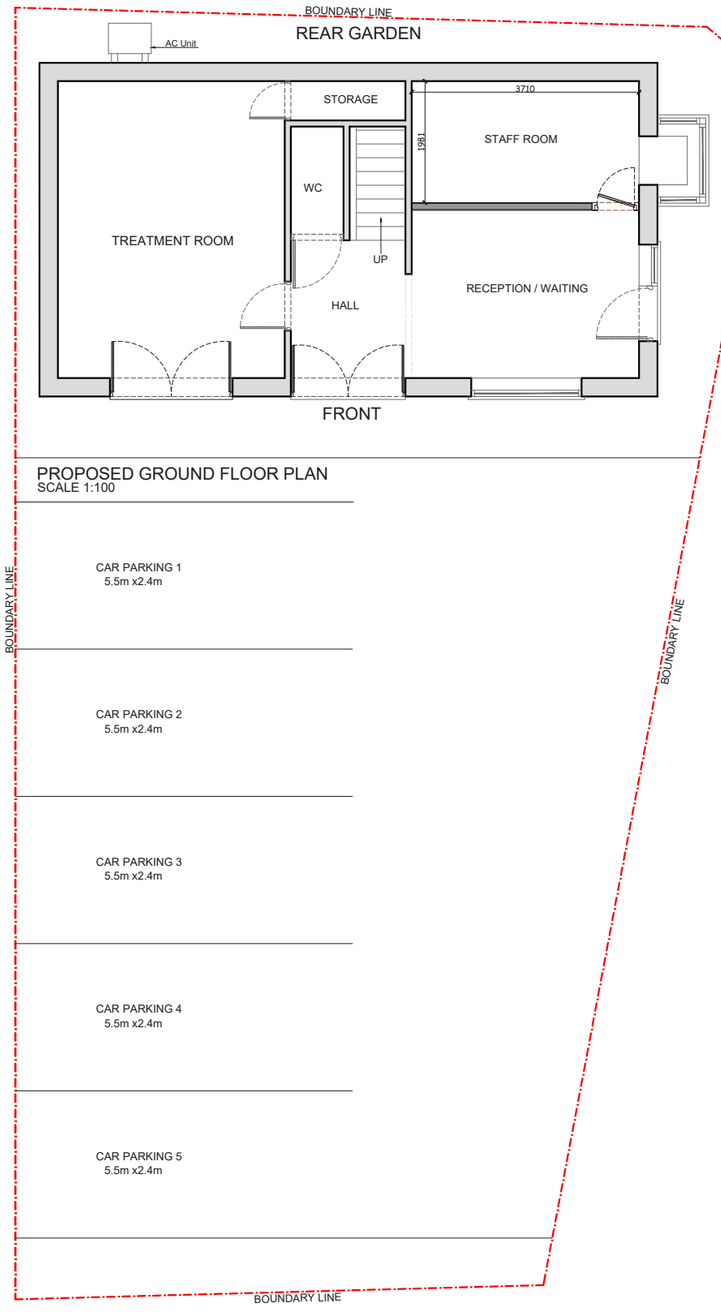



PROPOSED GROUND FLOOR PLAN
SCALE 1:100

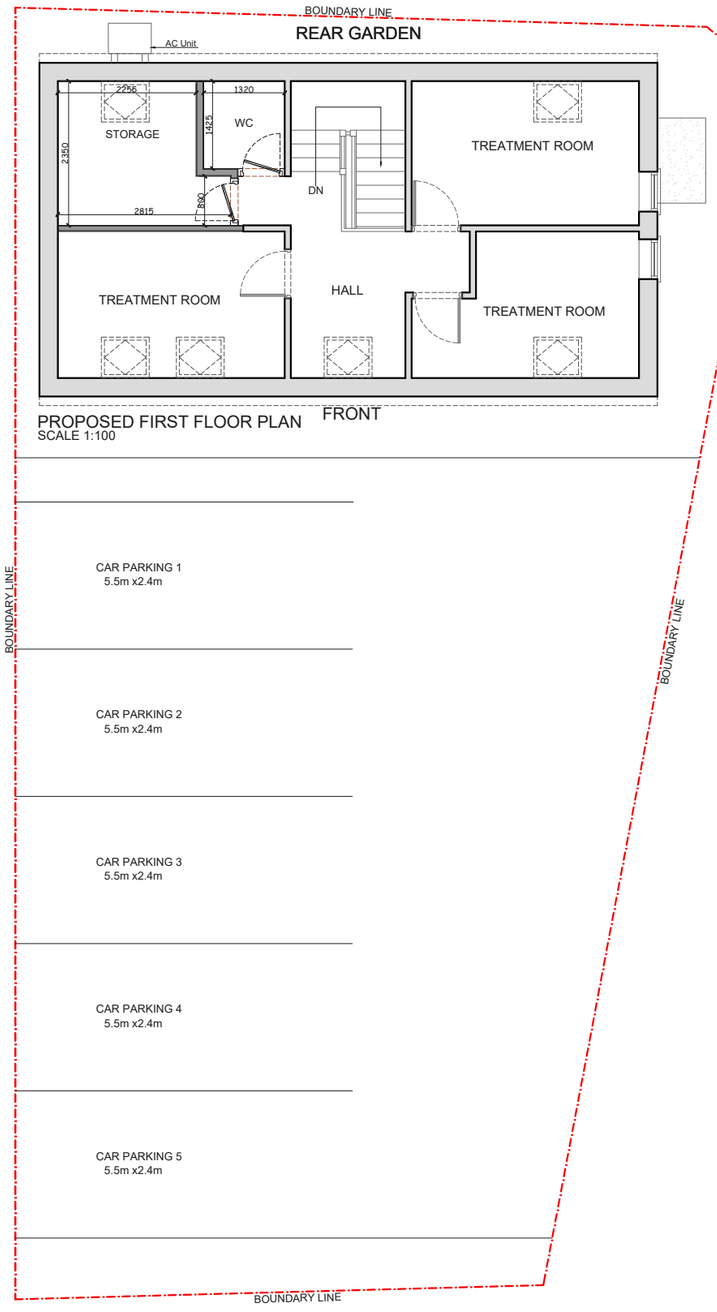


PROPOSED FIRST FLOOR PLAN
SCALE 1:100

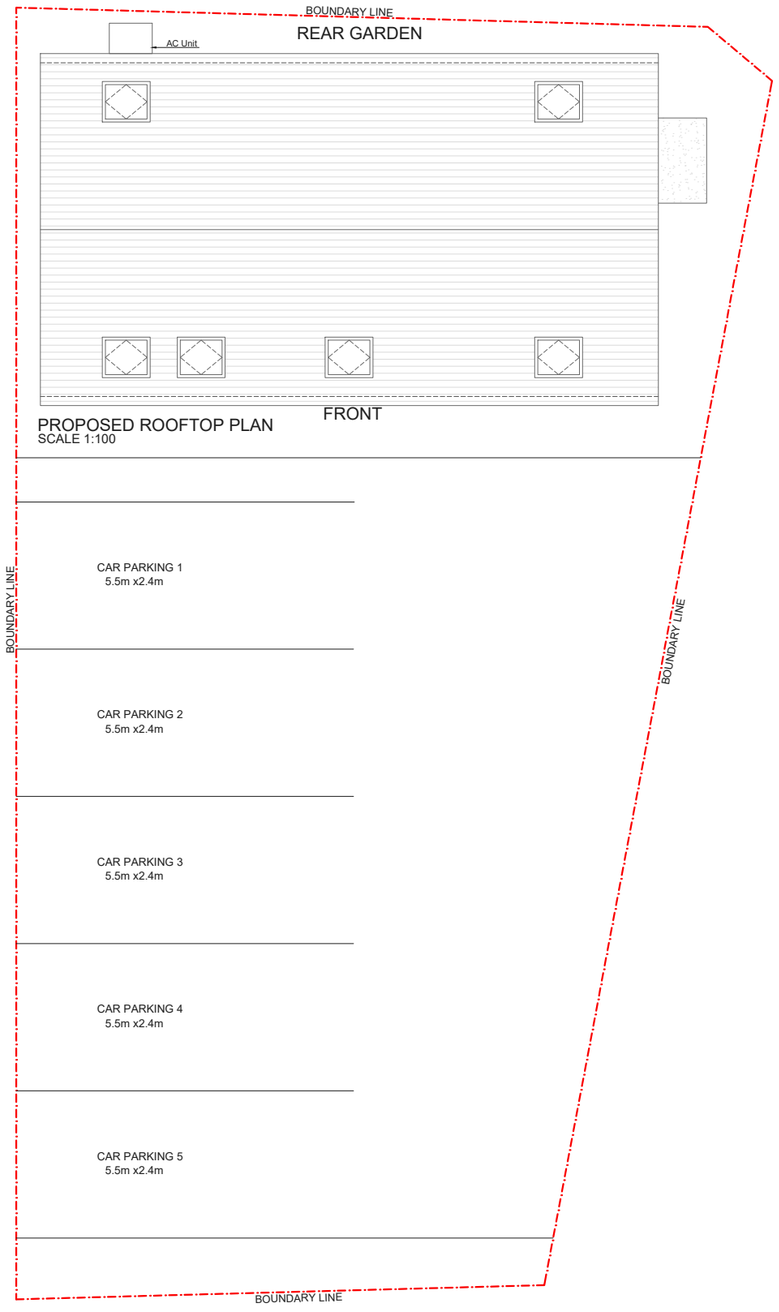


PROPOSED ROOFTOP PLAN
SCALE 1:100

N

CLIENT

SHIVANI RAVAL

PROJECT

2C SOUTHFIELD ROAD,
HINCKLEY, LE10 1UB

DRAWING TITLE

PROPOSED FLOOR PLANS

DRAWING NO. PP-03

REV.

DATE 15-08-26

DRAWN M-AH

SCALE . 1:100 @ A3

0 2 4 6 8 10

Meters @ 1:100 @ A3

REV DATE NOTES