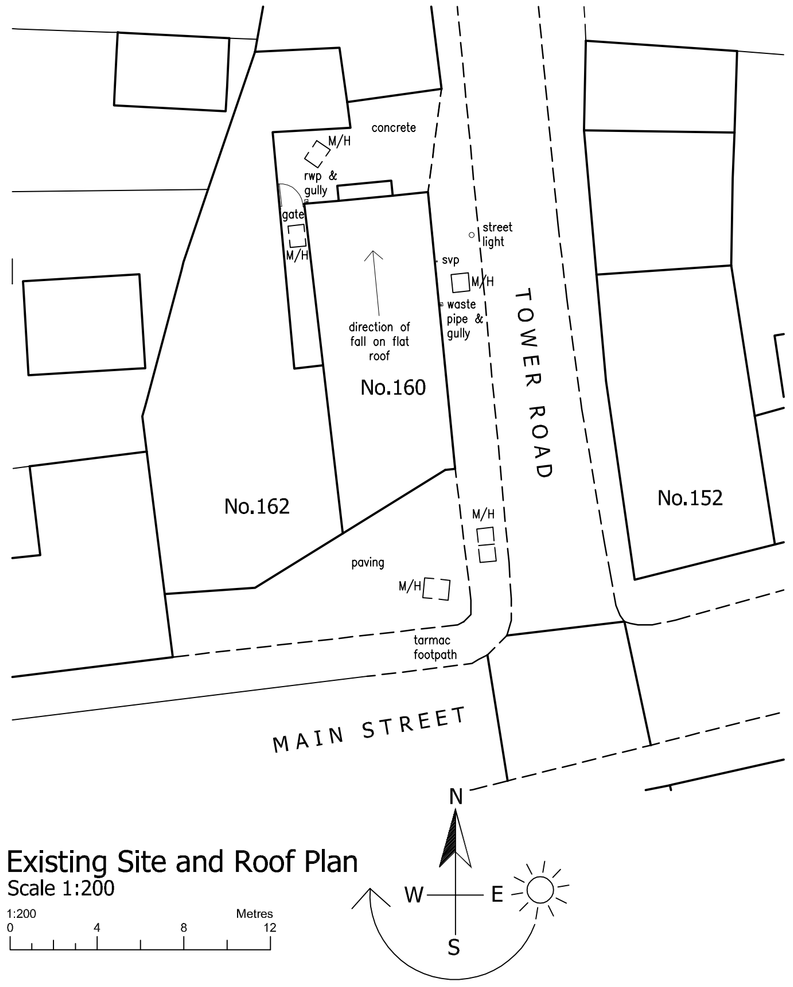
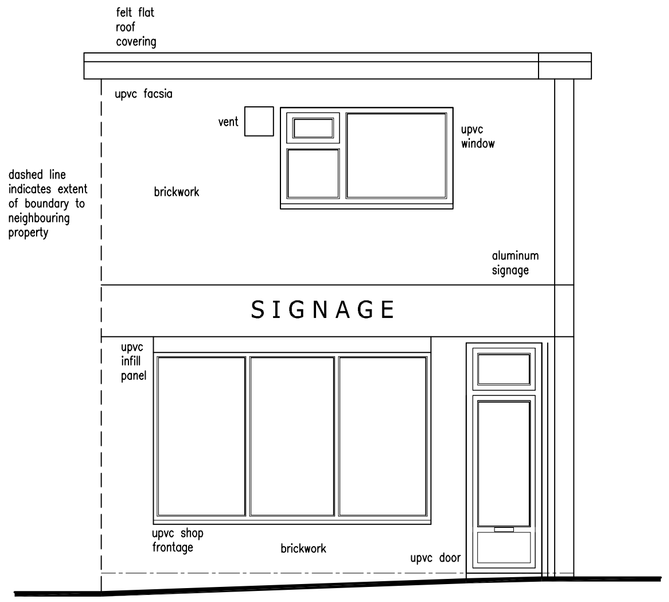


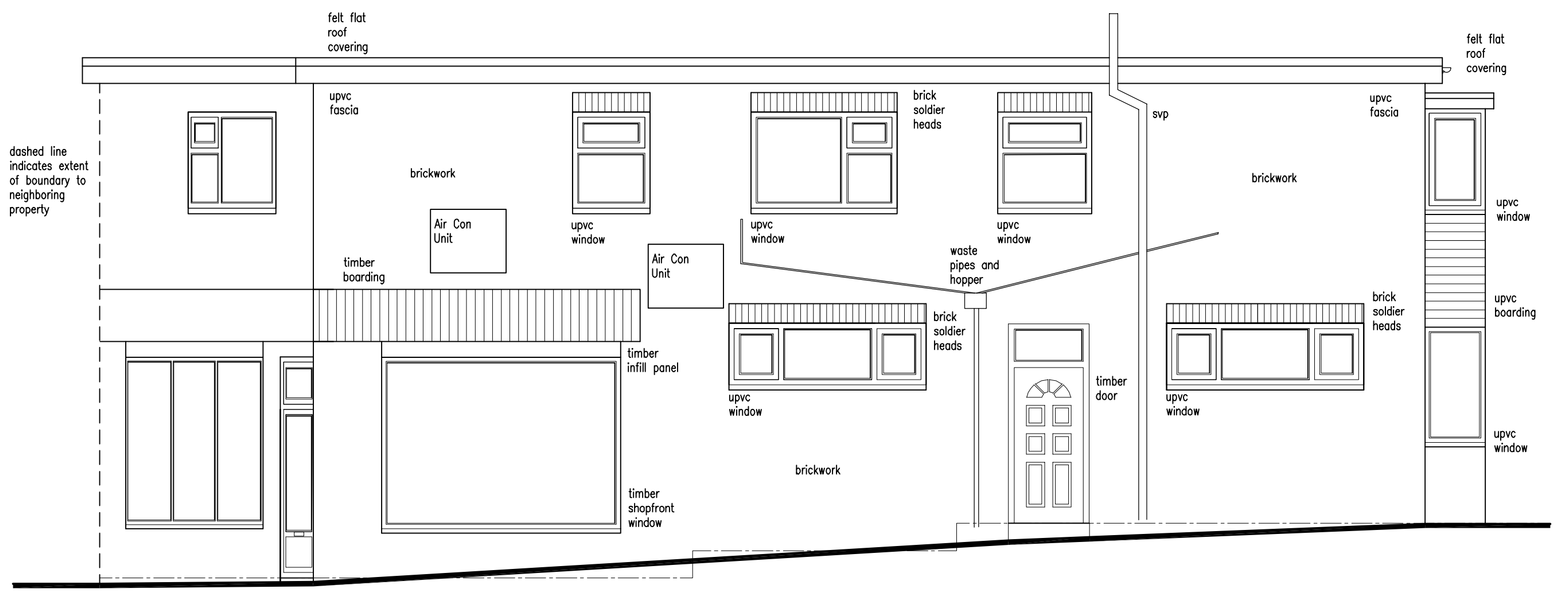

## Existing Site and Roof Plan
Scale 1:200

1:200 Metres
0 4 8 12



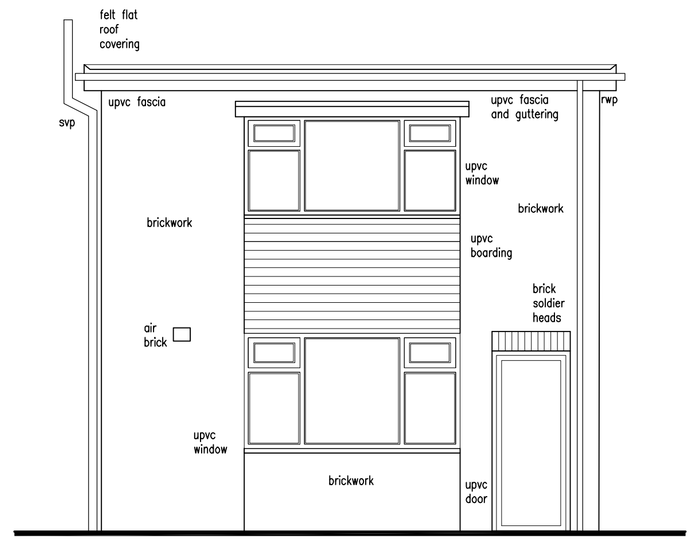

## Existing Front Elevation
Scale 1:50

1:50 Metres
0 1 2 3




## Existing Side Elevation
Scale 1:50

1:50 Metres
0 1 2 3




## Existing Rear Elevation
Scale 1:50

1:50 Metres
0 1 2 3

# EXISTING DETAILS
160 HIGH STREET ~ EARL SHILTON ~ LEICESTERSHIRE

Revisions :

Figured dimensions must be taken in preference to scaled dimensions and any discrepancies are to be referred to David Granger Architectural Design Limited. Contractors, subcontractors and suppliers must verify all dimensions on site before commencing any work or making any workshop drawings. All drawings are copyright of David Granger Architectural Design Limited. Ordnance Survey Data © Crown Copyright, All rights reserved. Licence No. AR100020449. Landmark Ref. LIG0816

DAVID GRANGER
ARCHITECTURAL DESIGN LIMITED

Project
160 High Street
Earl Shilton
Leicestershire

Drawing Title
Existing Details
Sheet 1 of 2

Client
Zayray Developments Ltd.

Drawing No.
22.4252.01

Date
December 2022

Scale (A1 Size)
As Shown

Drawn by
HT

Checked by
SF

The Old Cottage Hospital, Leicester Road,
Ashby-de-la-Zouch, Leicestershire, LE65 1DB
Tel: 01530 560939
www.davidgrangerdesign.com
Company Reg. No. 5568912