




FRONT ELEVATION

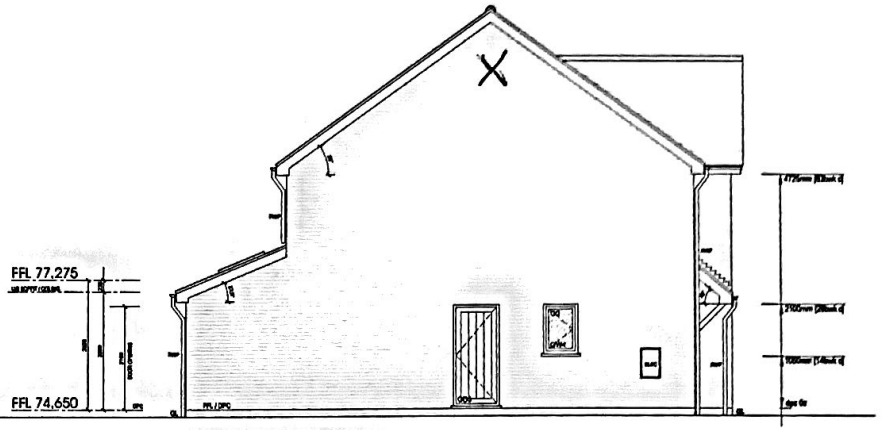

SIDE ELEVATION

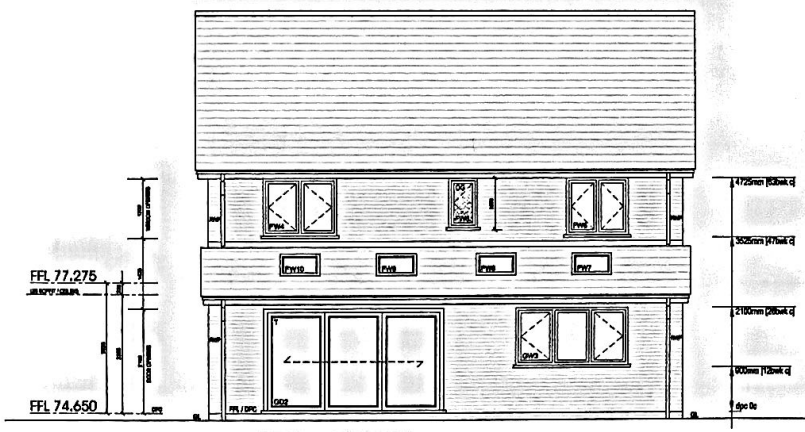

REAR ELEVATION

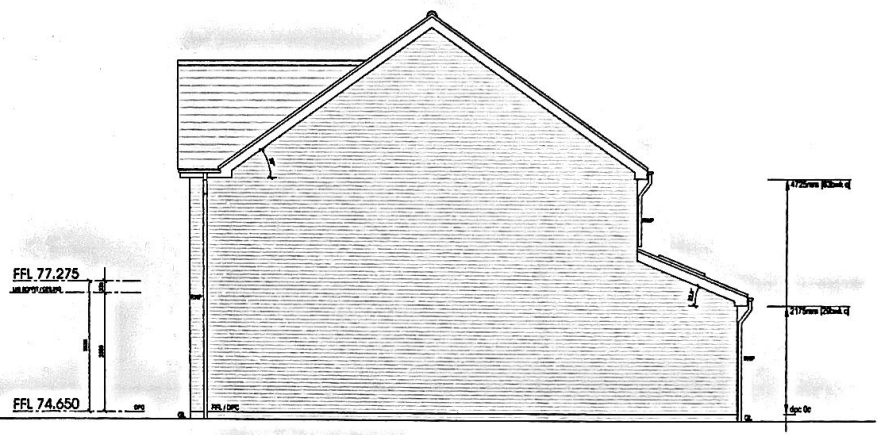

SIDE ELEVATION

This drawing and the building works depicted are the copyright of Curry Design Studio Ltd and may not be reproduced except by written permission. The contractor is to check and verify all existing structure and site dimensions, levels and sewer invert levels at connection points and all discrepancies must be reported to the client before work commences. The drawing must be read in conjunction with and checked against all relevant structural or other specialist drawings provided. Use only written dimensions - do not scale drawing.

15.04.23

PRELIMINARY ISSUE

Curry Design Studio Ltd
40 Station Rd, Wylde Green
Sutton Coldfield B73 5JY
Tel: 0121 354 9887 - 07958 309968
Email: mattcurry@blueyonder.co.uk

PROJECT	12 Sketchley Lane Ratcliffe Culey, Atherstone CV9 3NZ	TITLE	Working - Plot 1 GA Elevations
CLIENT	Mr D.Clarke + Mr A.Blake	DRAWN MC	CHECKED
DRAWING No. 220/W13	REVISION A	DATE 01.23	SCALE 1:100@A3