
RevNo	Revision note	Date	Signature	Checked

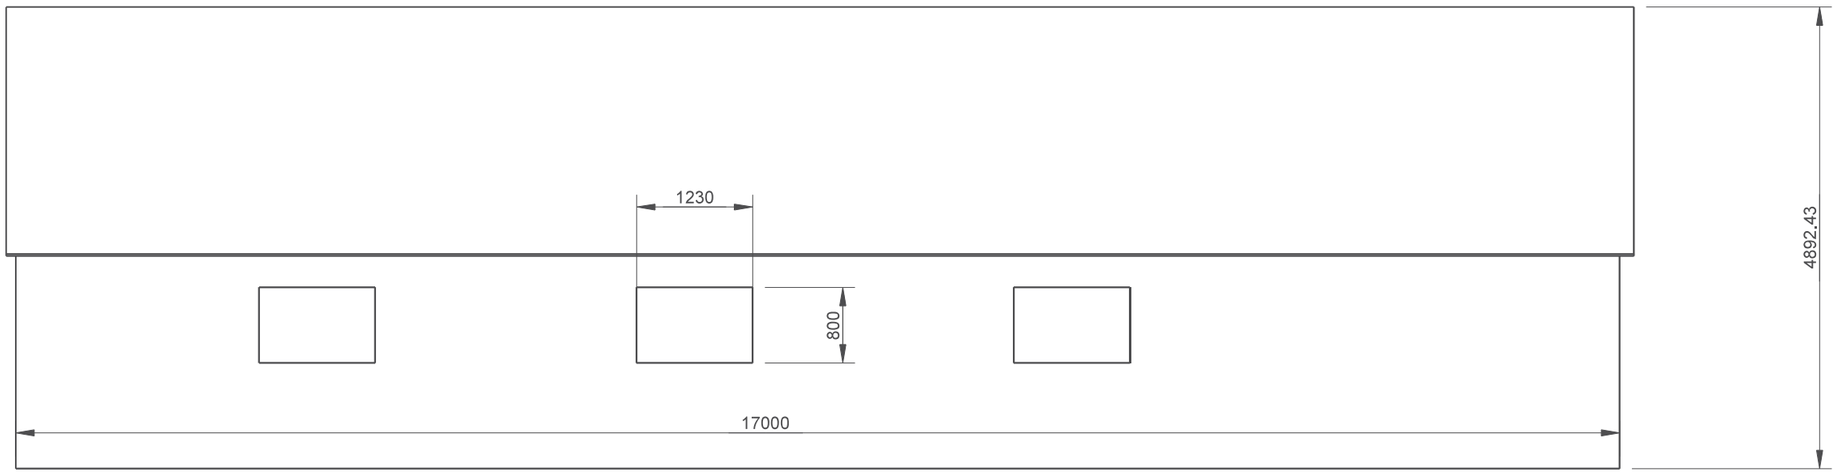

Itemref	Quantity	Title/Name, designation, material, dimension etc		Article No./Reference		
Drawn by		Checked by	Approved by - date	File name	Date	Scale 1:1

FH SHEPHERD LTD

Proposed Rear Elevation	Edition	Sheet 1 OF 1