

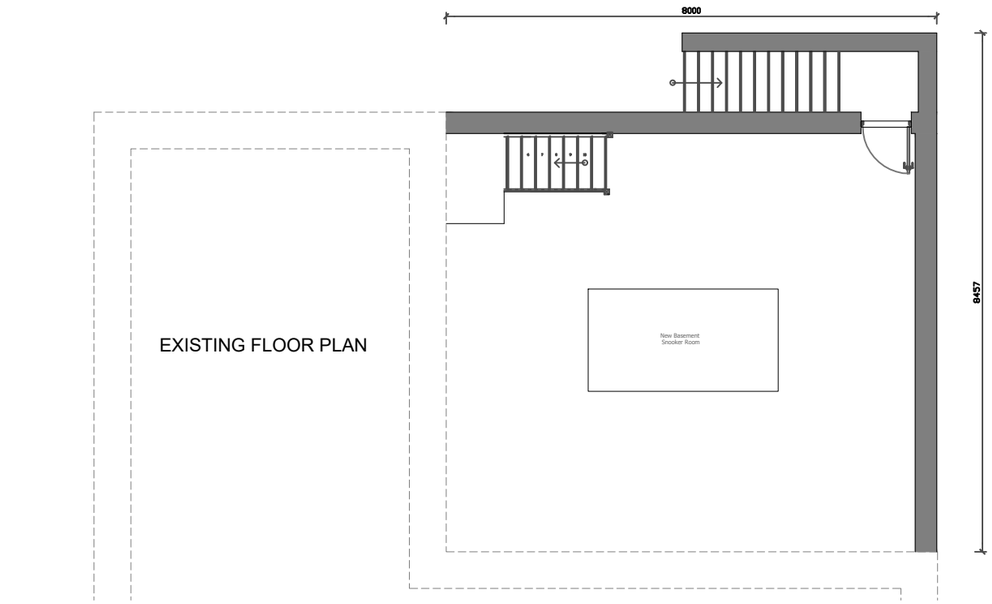


BASEMENT FLOOR PLAN

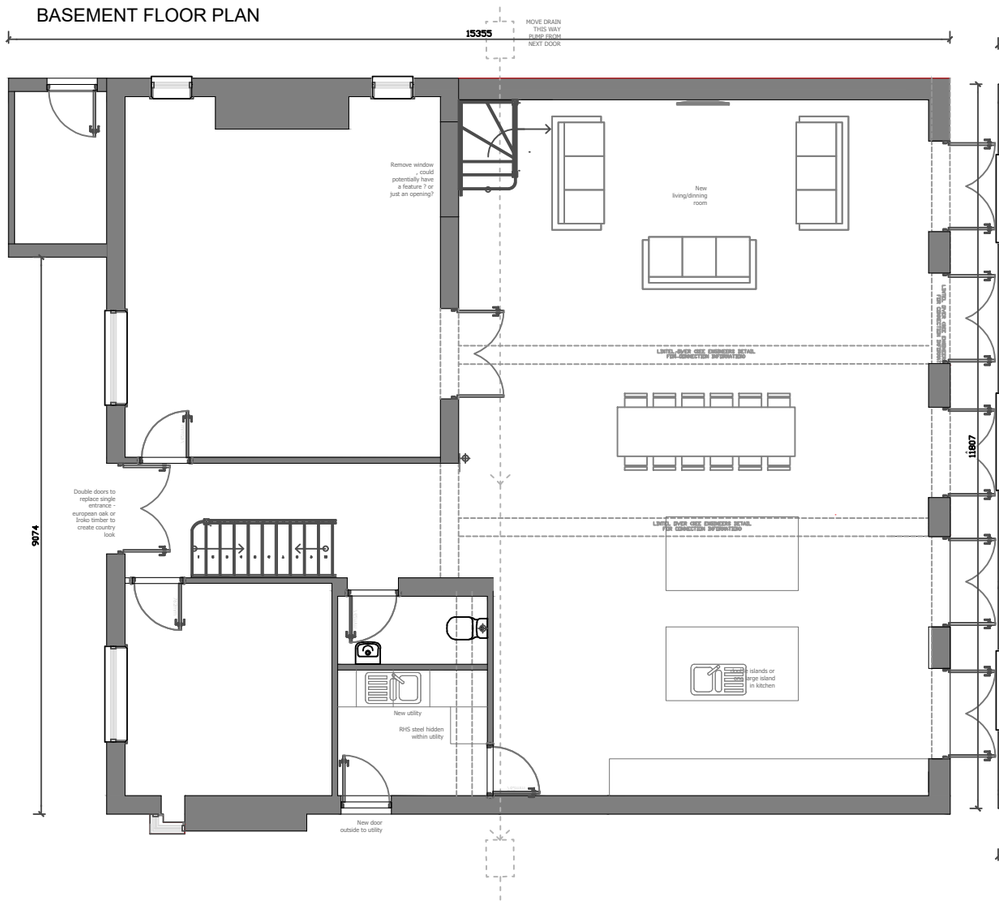


GROUND FLOOR PLAN

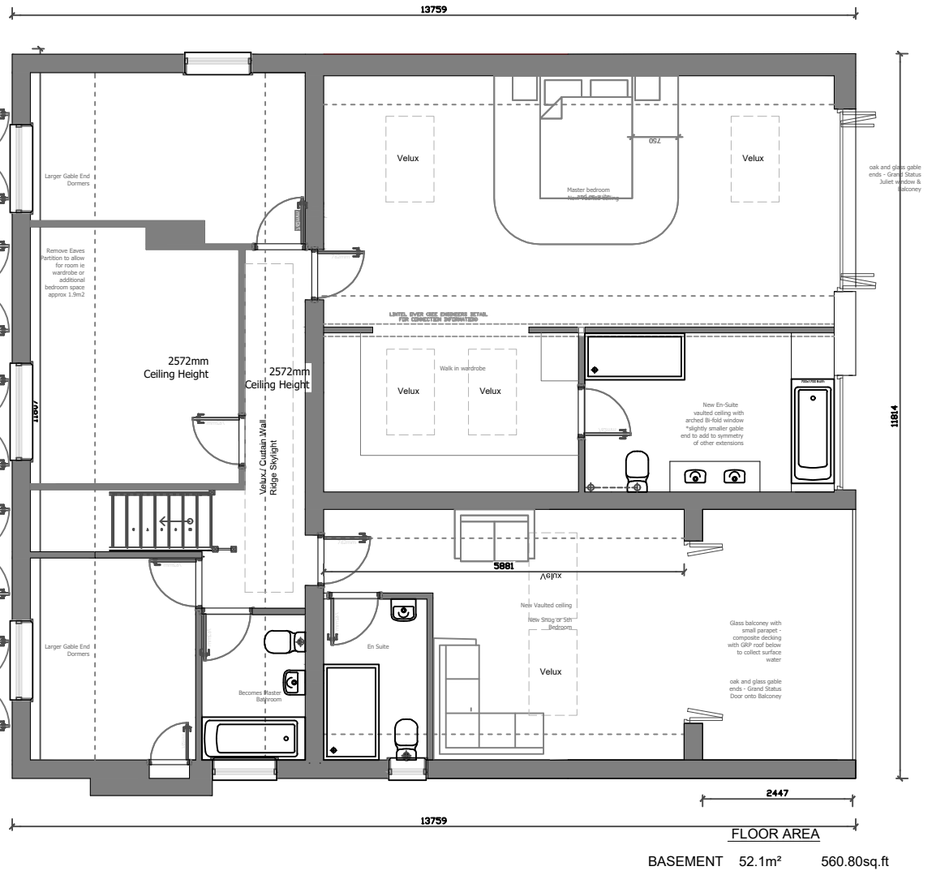


UPPER FLOOR PLAN

FLOOR AREA

BASEMENT	52.1m²	560.80sq.ft
GROUND	149.3m²	1607.06sq.ft
FIRST	126.9m²	1365.90sq.ft
TOTAL	328.3m²	3533.82sq.ft

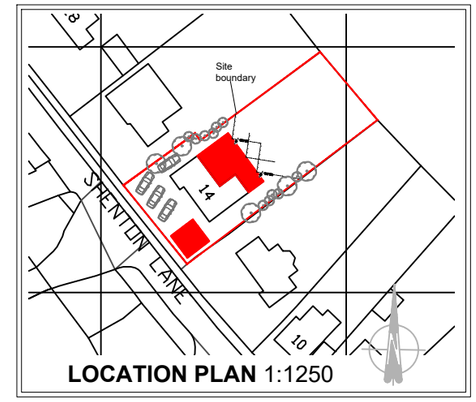

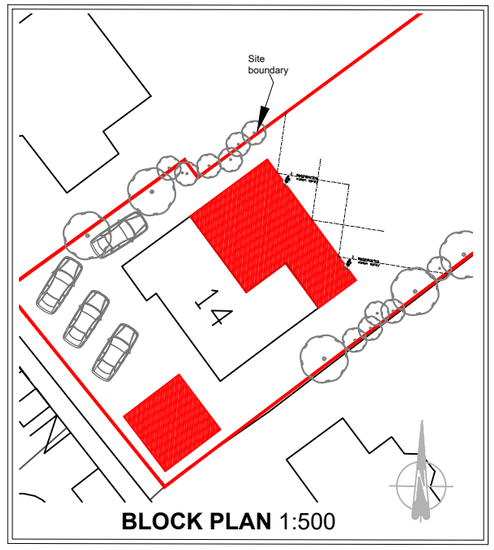

Produced on 24 May 2022 from the Ordnance Survey National Geographic Database
This map shows the area bounded by 445674 296919,445816 296919,445816 297061,445674 297061,445674 296919
Reproduction in whole or part is prohibited without the prior permission of Ordnance Survey.
Crown copyright 2022. Supplied by copia ltd trading as UKPlanningMaps.com a licensed Ordnance Survey partner

0m 1 2 3m
scale 1:100

PRELIMINARY ISSUE - CONCEPT IDEA - DRAFT

AS PROPOSED PLAN

CLIENT:
ryanmorgan884@gmail.com

JOB DESCRIPTION:
PROPOSED EXTENSION & ALTERATIONS TO
14 Shenton Lane
Dadlington
CV13 6JD

SCALE 1:100 @ A3	**DATE** 01.11.2023
DRAWN BY JTC	**DRAWING No:** 002

ALL DIMENSIONS TO BE CHECKED ON SITE BEFORE CONSTRUCTION.
ANY DISCREPANCIES TO BE DISCUSSED AND AGREED WITH JC PRIOR TO PROCEEDING.

THIS DRAWING IS THE PROPERTY OF JC AND MUST NOT BE COPIED OR REPRODUCED WITHOUT PRIOR WRITTEN CONSENT.

HEALTH AND SAFETY EXECUTIVE (HSE) WILL NEED TO BE NOTIFIED PRIOR TO COMMENCEMENT OF THE PROJECT