



| Rev | Description | Date |
|---|---|---|
| A | Detail setting out and levels to survey | 21/02/2024 |
| | | |
| | | |
| | | |
| | | |
| | | |
| | | |


Westgate

Westgate House
Verulam Road
Stafford, ST16 3EA
Tel: 01785 242 181
installations@westgateuk.co.uk

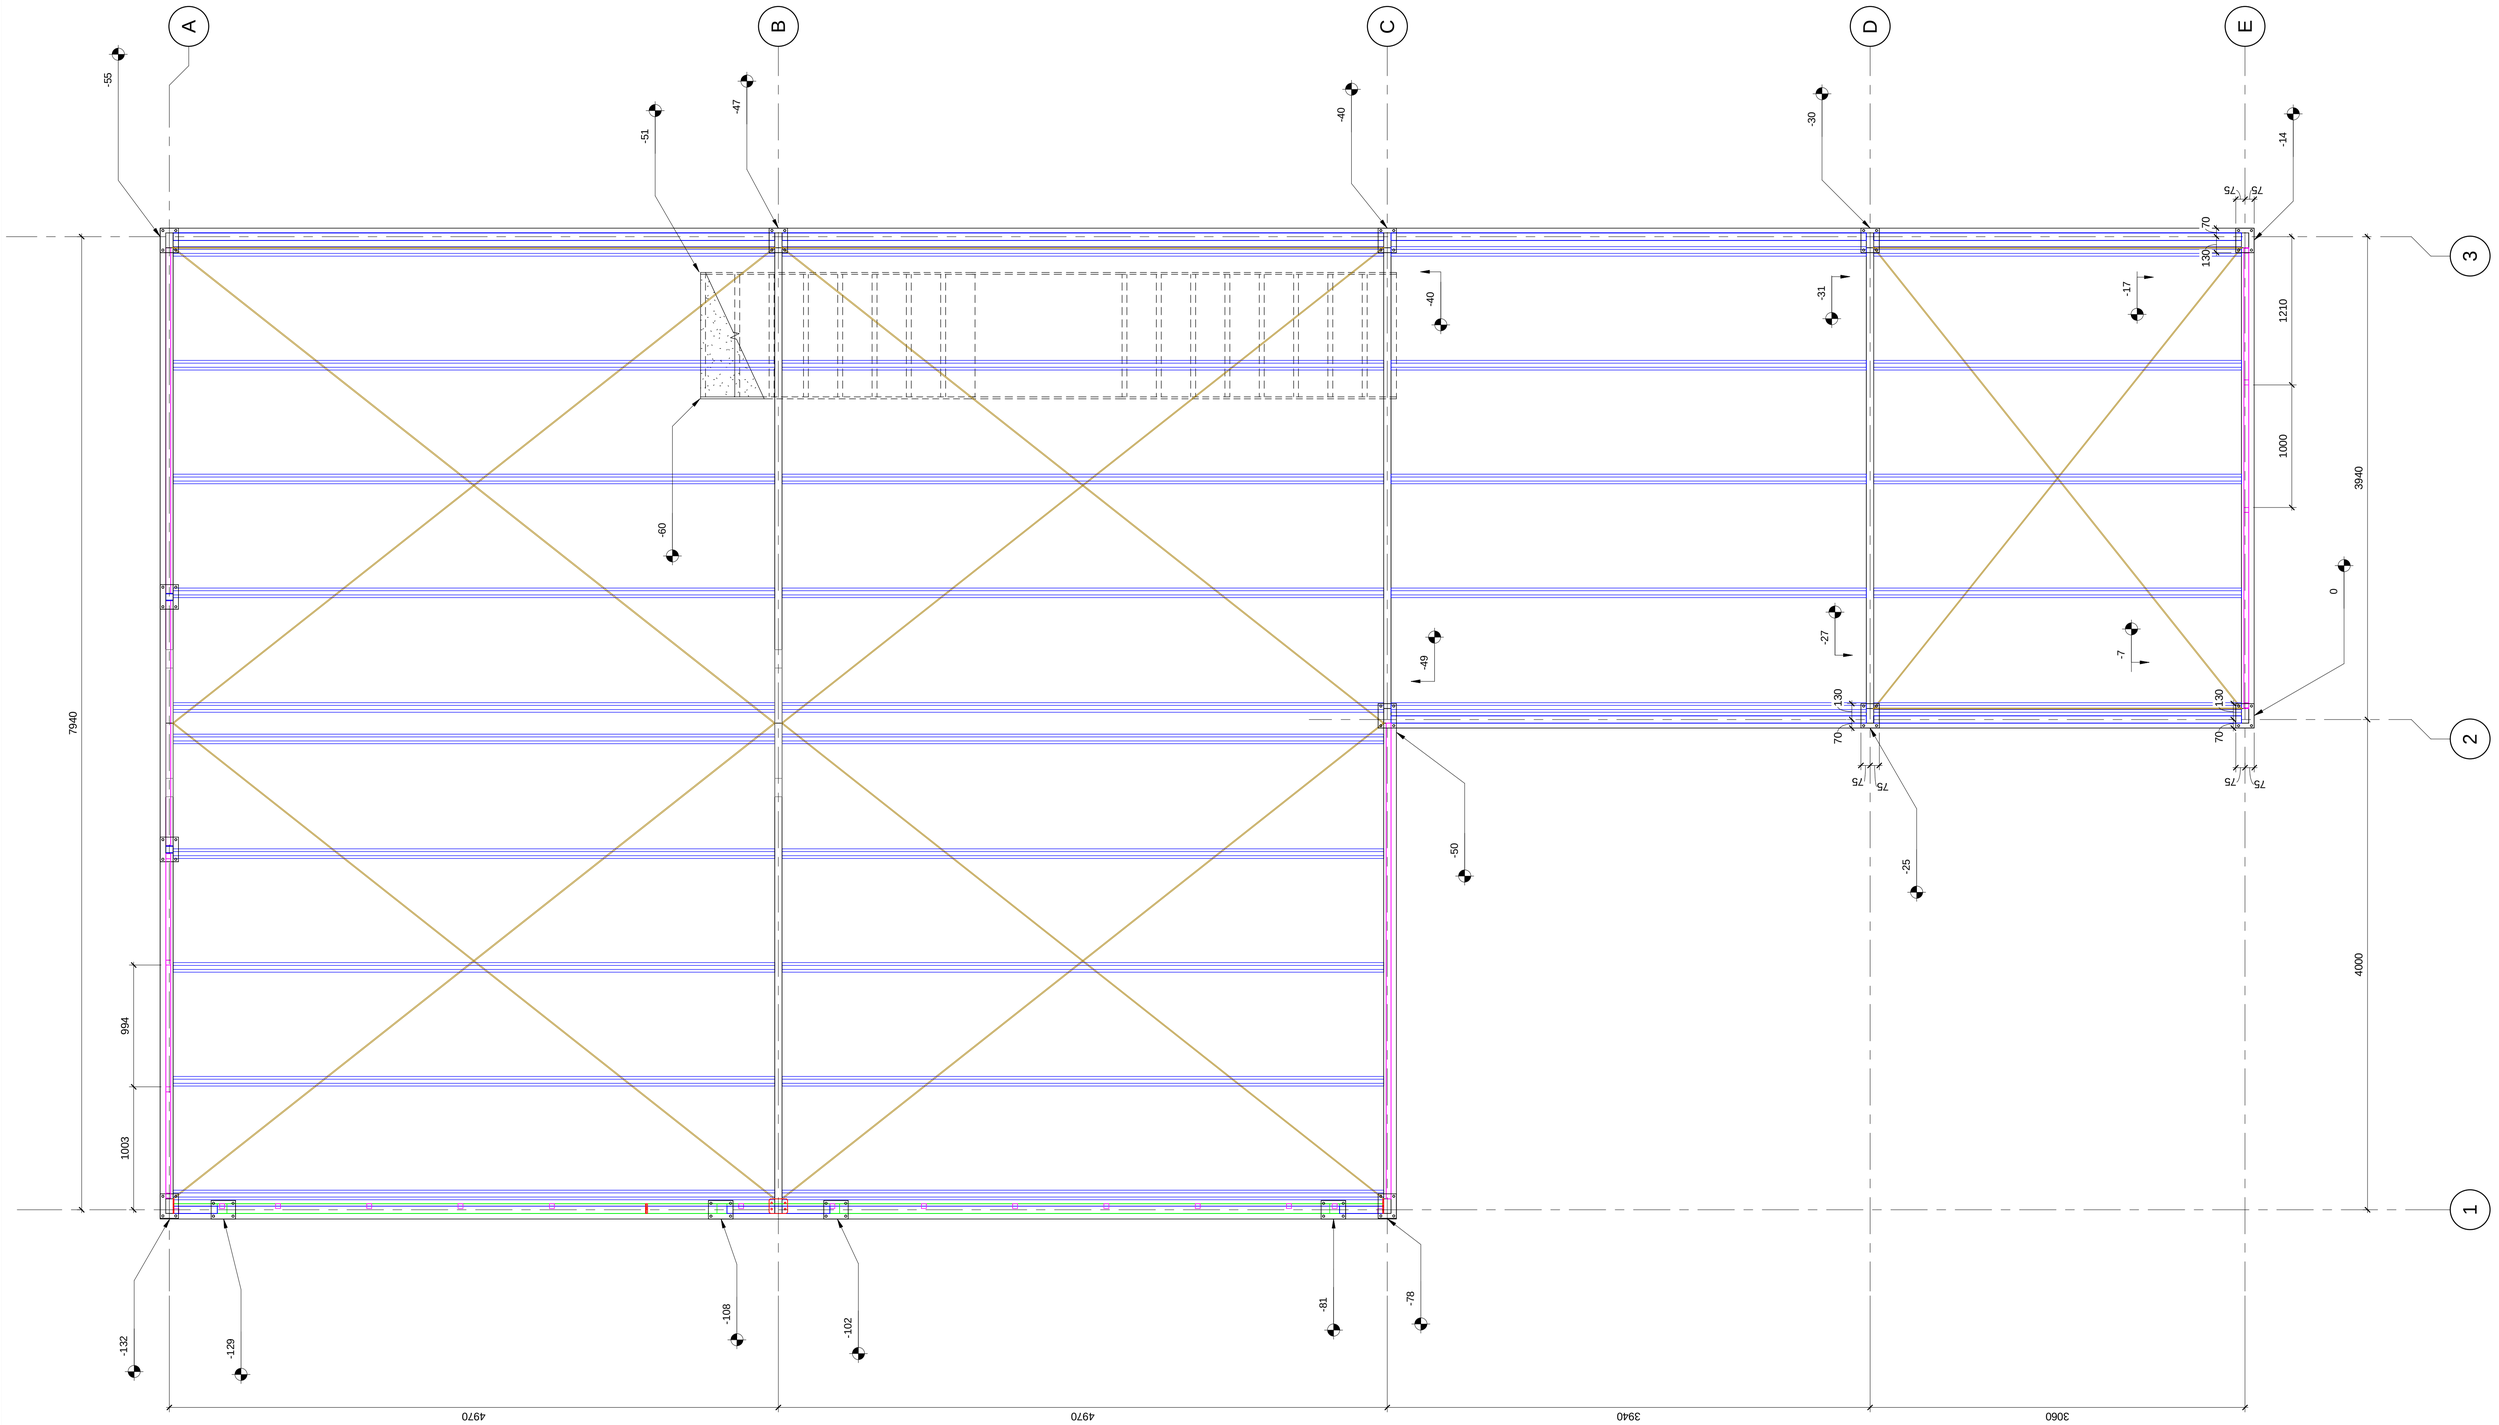

**Disclaimer:**

*No part of this drawing may be copied, reproduced, scanned or stored in any electronic database or made available to any third party whether in whole or part in any form or by any means without the express consent of Westgate*

Please ensure that any perceived errors or omissions are reported to the document author, prior to any commencement of procurement or manufacture.

All dimensions are in mm

Please remove all burrs and sharp edges.

**Do not scale if in doubt ask**


Drawing Status: CONSTRUCTION

Drawing No: 19712-WGT-V1-00-DR-Y-005 Rev A

Drawing Title: Floor Plan Setting Out and Levels

Details

Date: 02/22/24 1 : 25 @ A1

**Project Info**

Client: VCA Midlands Centre

Site: Mira Dr, Nuneaton CV10 0UA

**Approved/Checked**

Name:

Signature:

Date:

22/02/2024 12:02:39