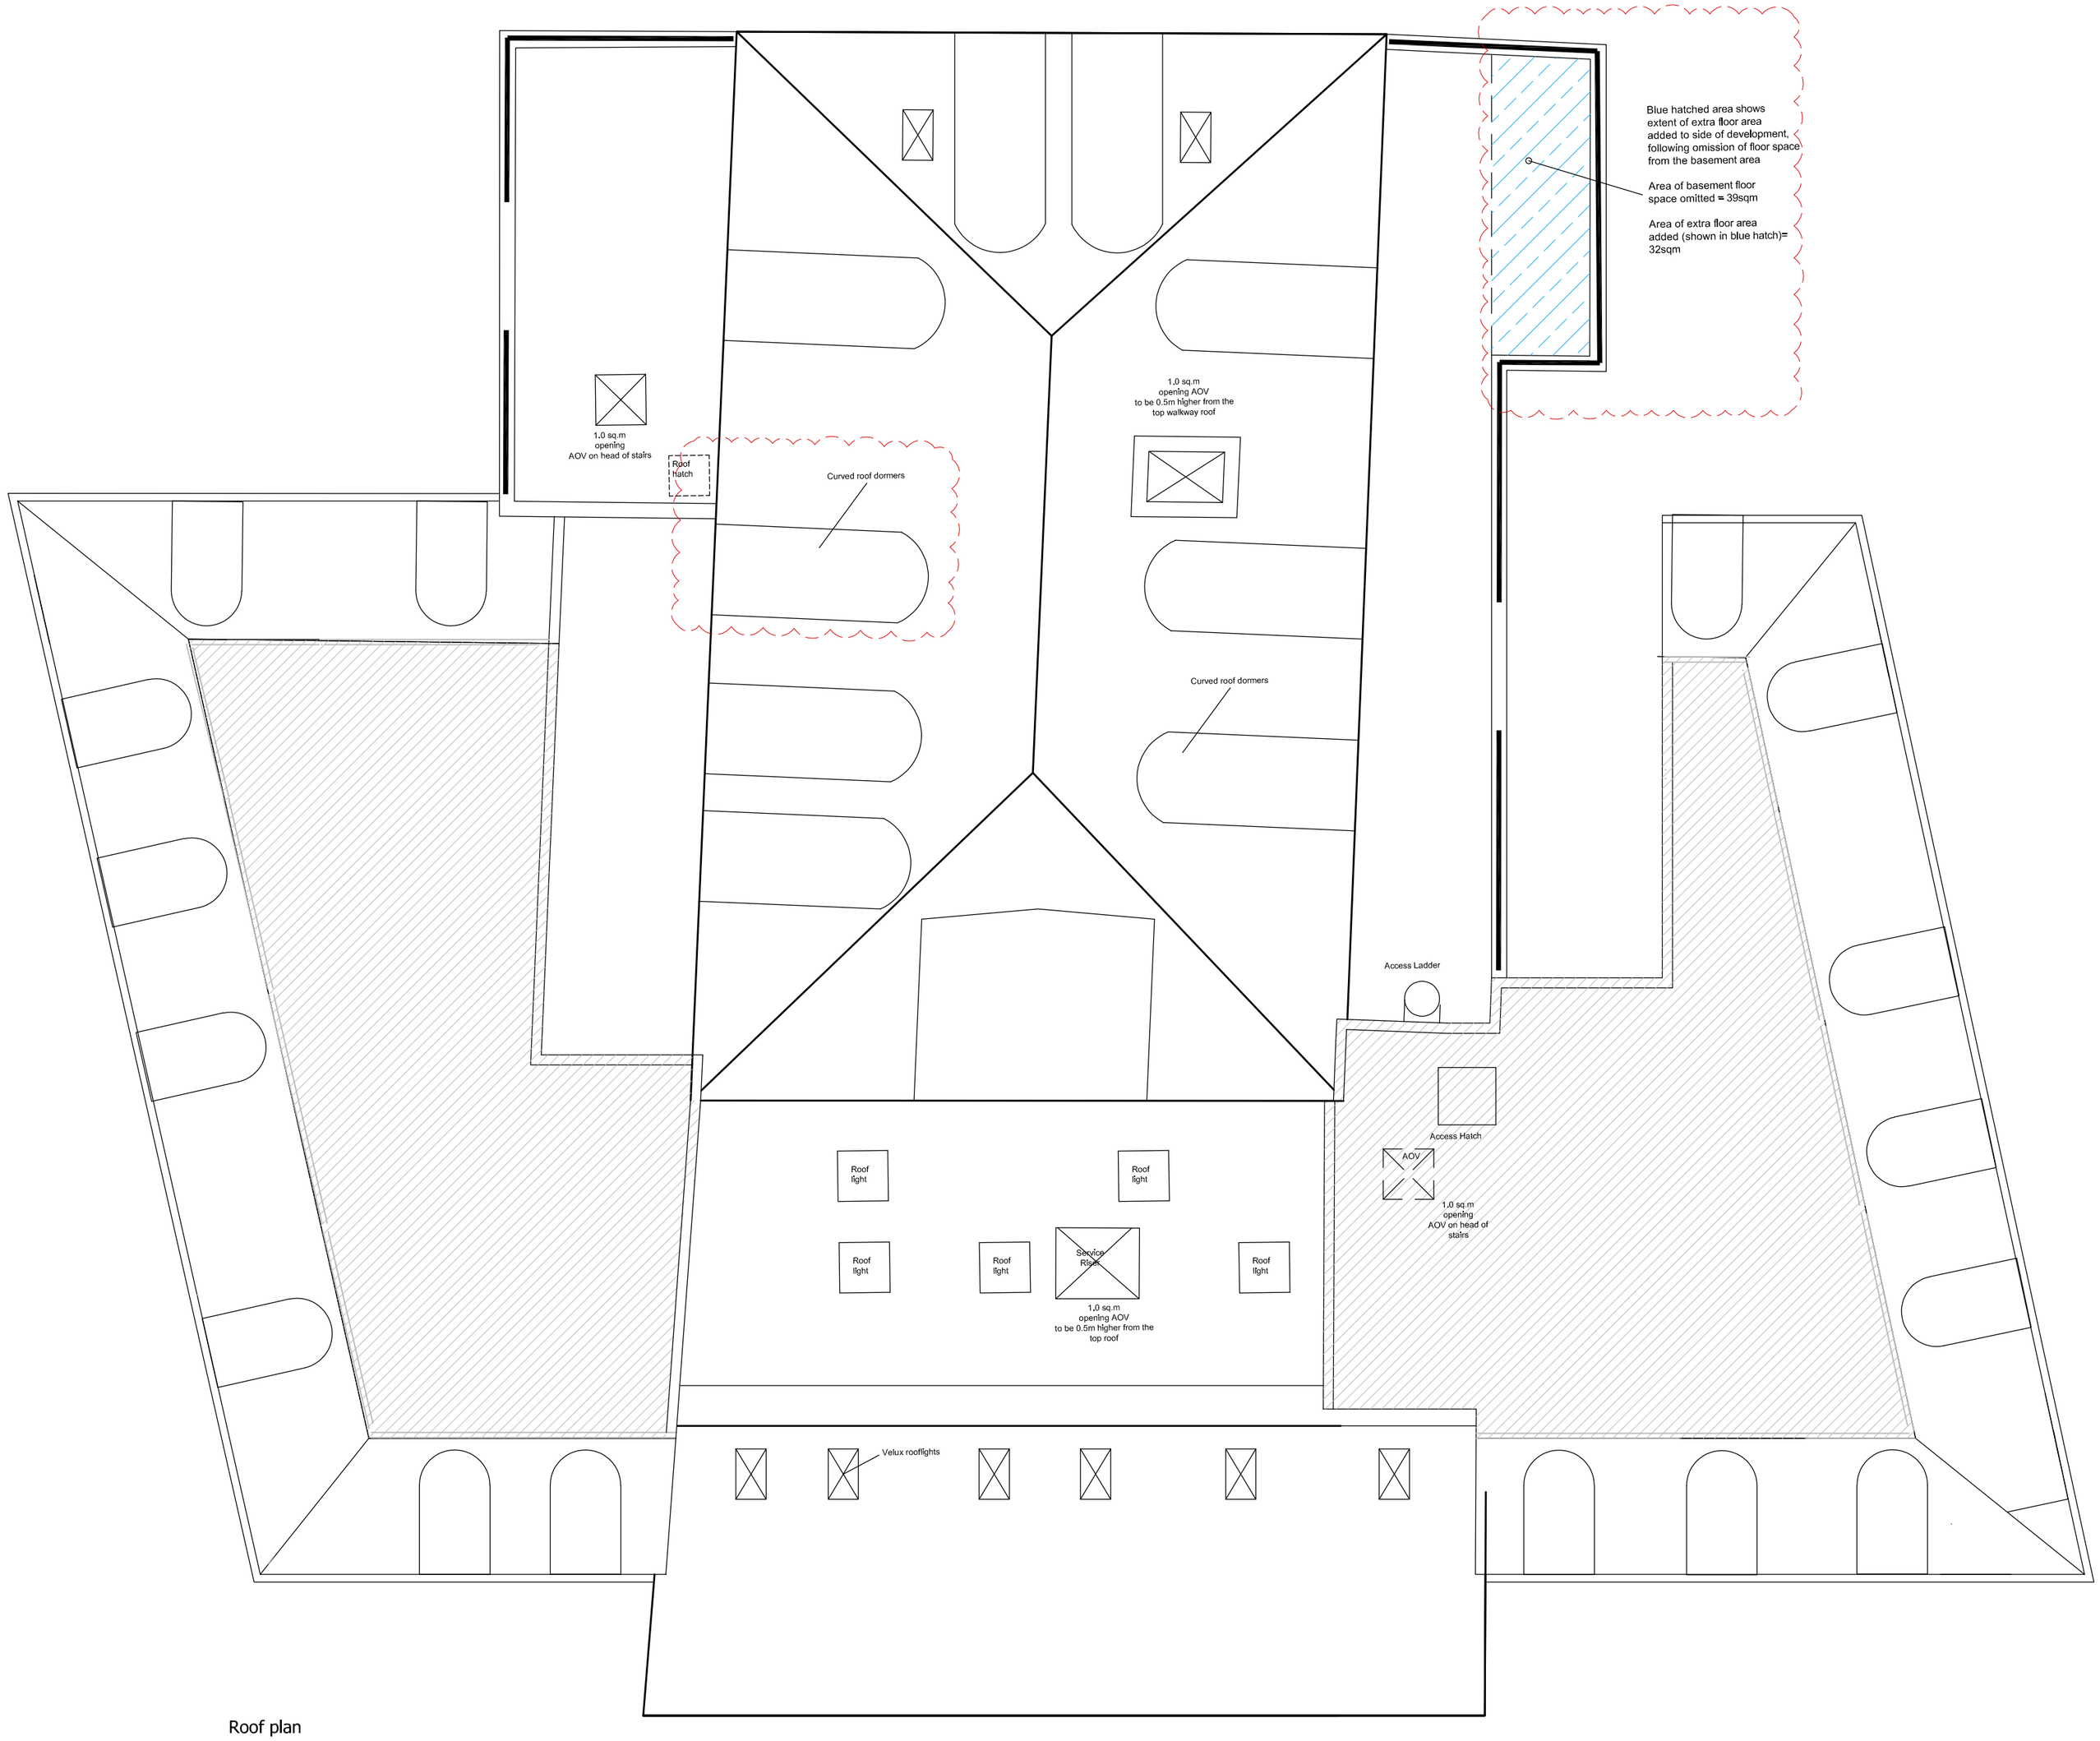



Roof plan
Scale 1:100

SCALE BAR 1:100

0 5 10 15 20

Dimensions of existing roof to be checked on site

Drawings based on Anjum design architects scheme

List of elevation changes

Dormers changed to curved roof type

# planning

| Rev | Date | description | by | chk |
|---|---|---|---|---|


hayward ARCHITECTS LTD

19 Station Road
Hinckley
Leicestershire
LE10 1AW

Tel: 01455 635 665
Fax: 01455 618 971
www.hayward-architects.co.uk


Client
**Ahmad**

Project Title
56 Upper Bond Street
LE10 1RS

Drawing Title Proposed roof plan

| Scale | Date | Sheet |
|---|---|---|
| 1:100 | 29.08.23 | A2 |
| Author: RD | Checked by: ZM | |
| Job No.: 23-11 | Drawing No.: 20-6 | |

Status: COMMENT


THE COPYRIGHT OF THIS DRAWING IS VESTED IN HAYWARD ARCHITECTS LTD. REPRODUCTION IN ANY FORM, EITHER IN WHOLE OR IN PART IS FORBIDDEN WITHOUT THE PRIOR WRITTEN PERMISSION OF THE COPYRIGHT HOLDER. DO NOT SCALE FROM DRAWING AND ONLY FIGURED DIMENSIONS ARE TO BE USED