





Proposed Ground Floor Plan

Floor Plan Scale Bar: 1:50

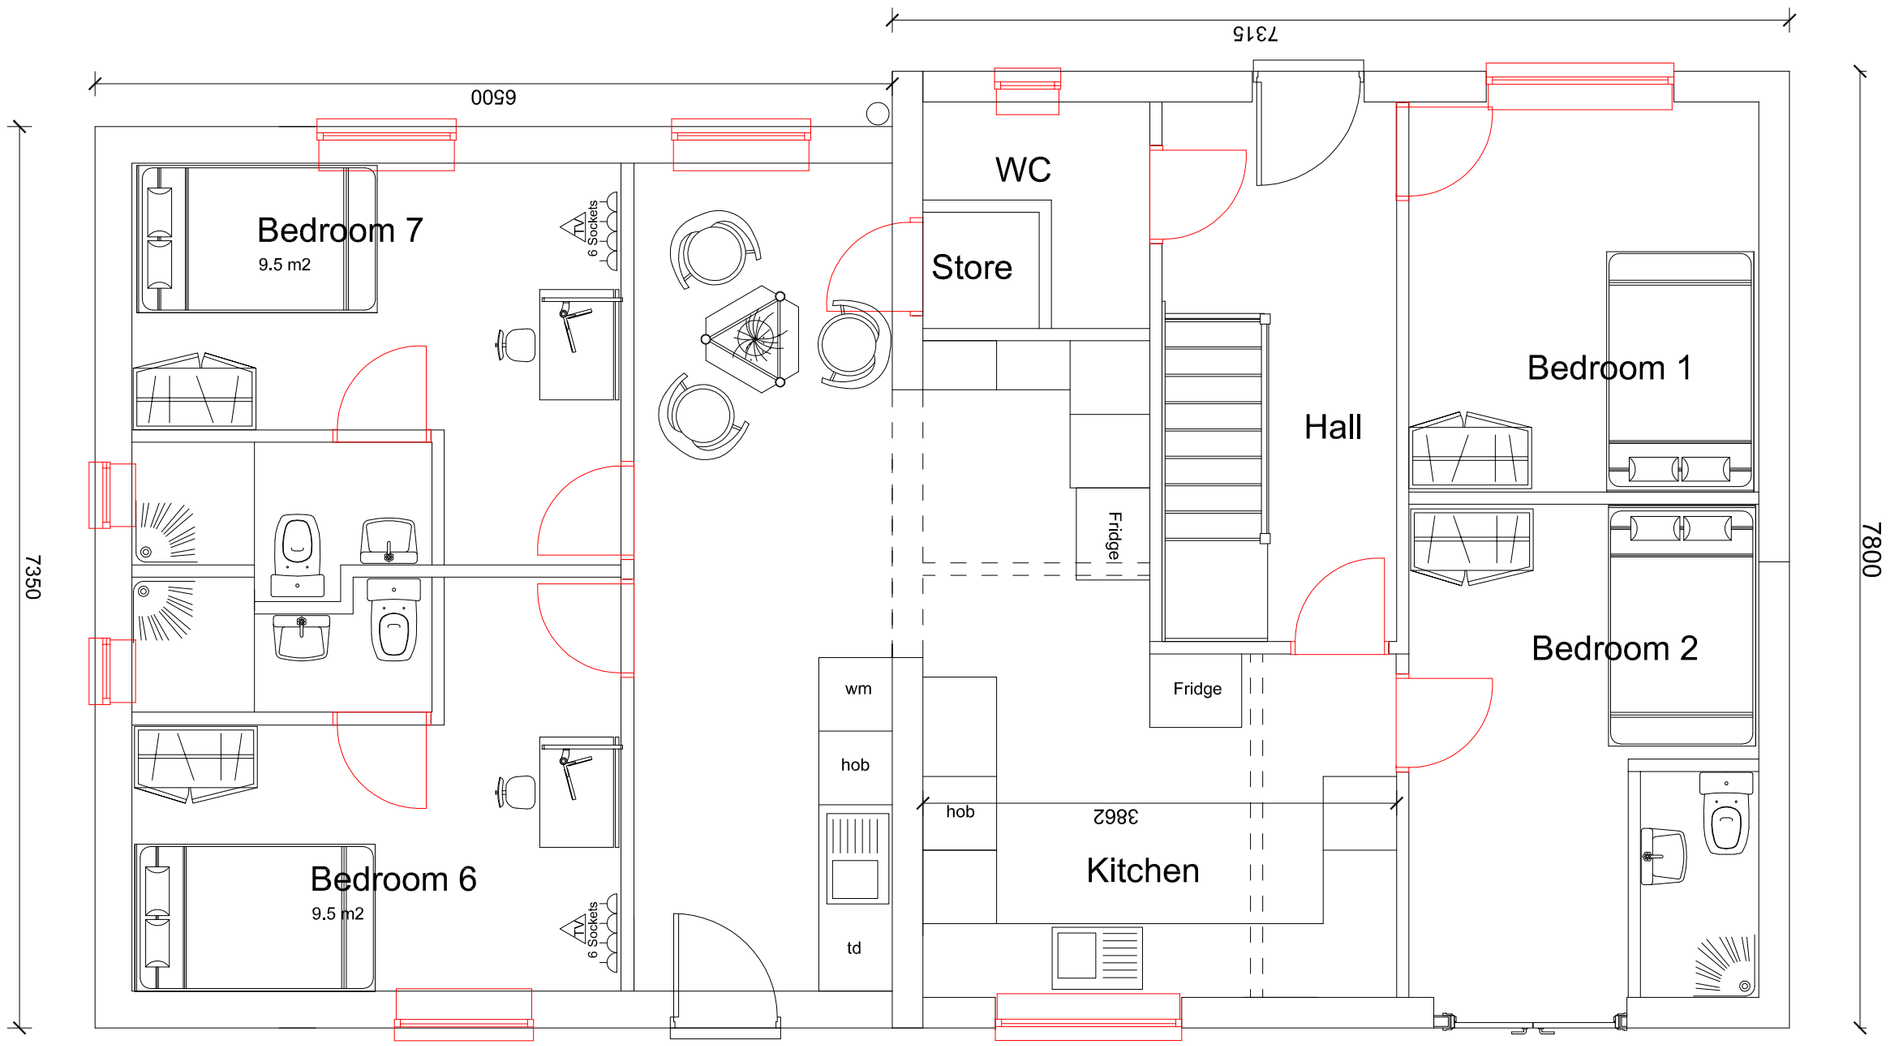


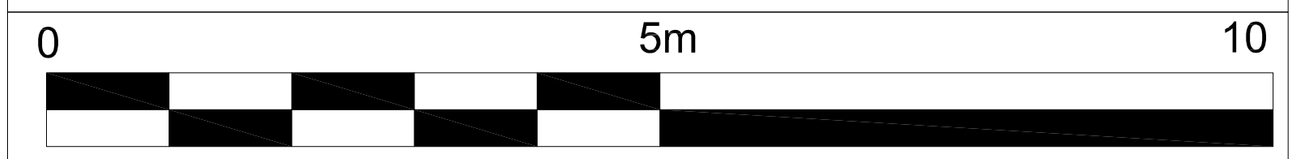

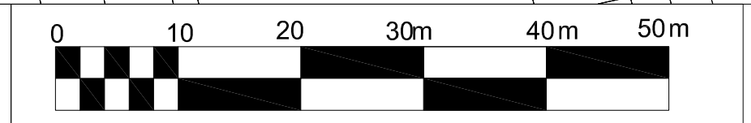


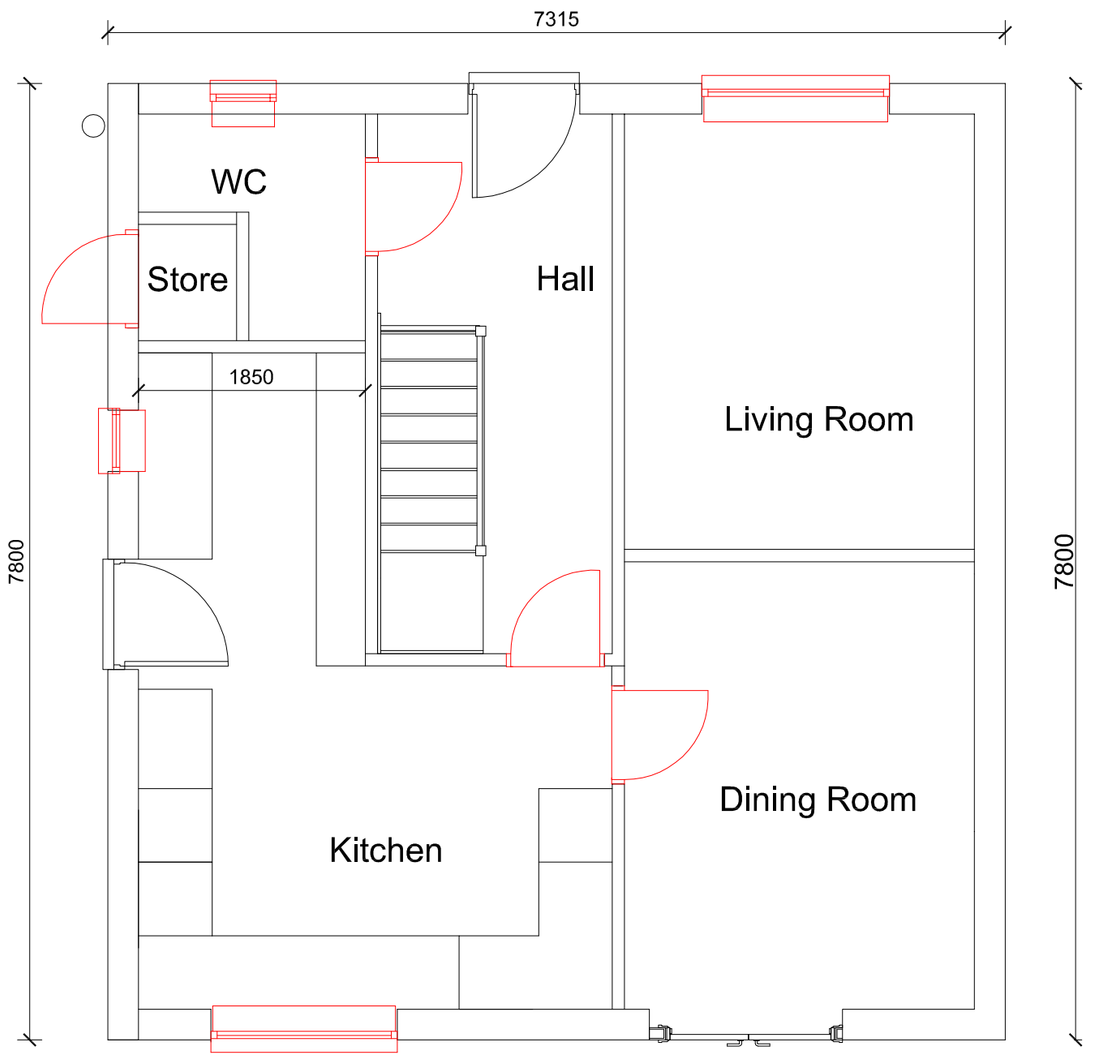

Existing Ground Floor Plan

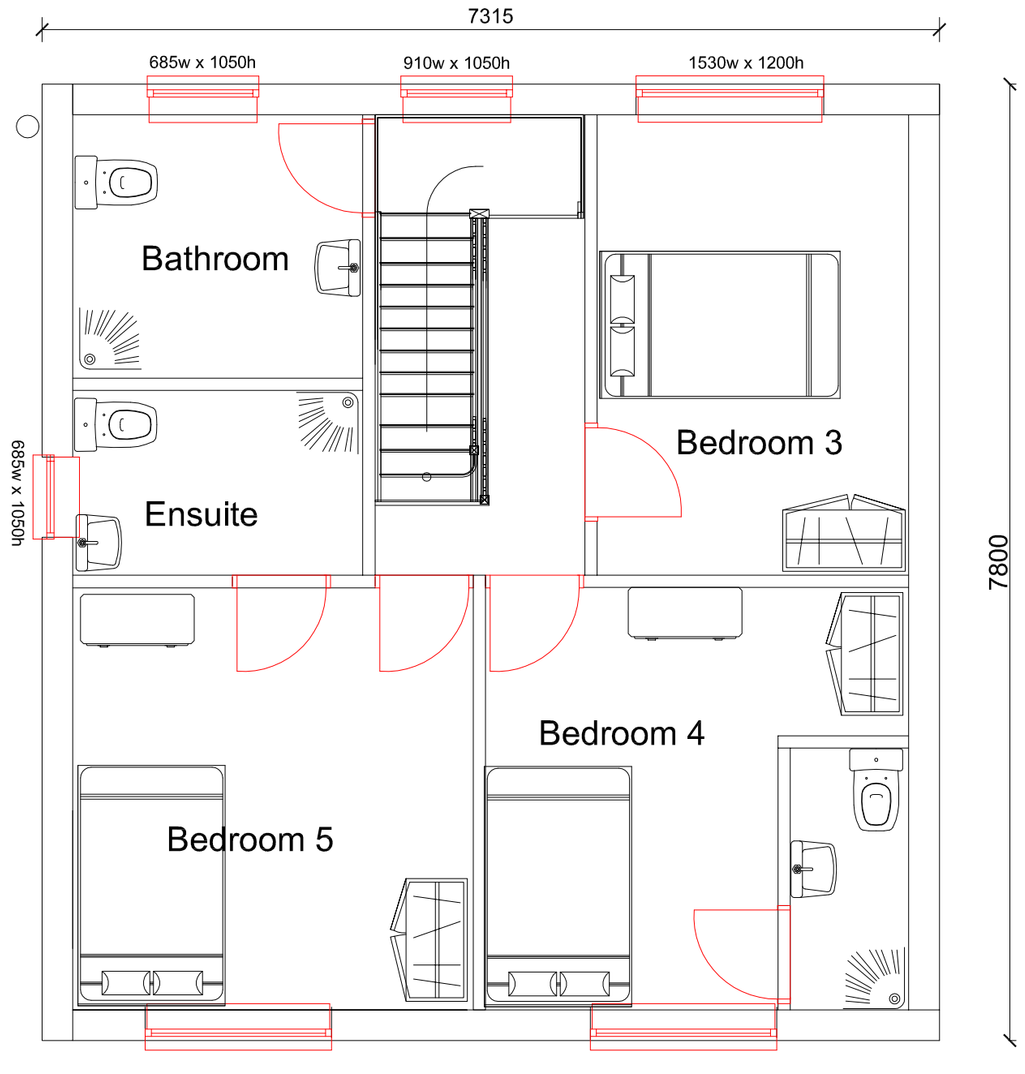

Existing First Floor Plan (Unchanged)

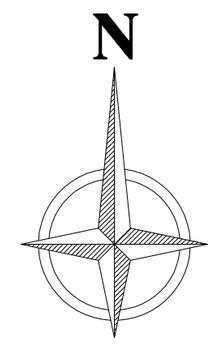

Client: Miss Carlota Larrosa
Site: 38 Almeys Lane Earl Shilton, LE9 7AJ
Issue: Planning
Title: Location (Rev C)
Scale: 1:500, 1:50