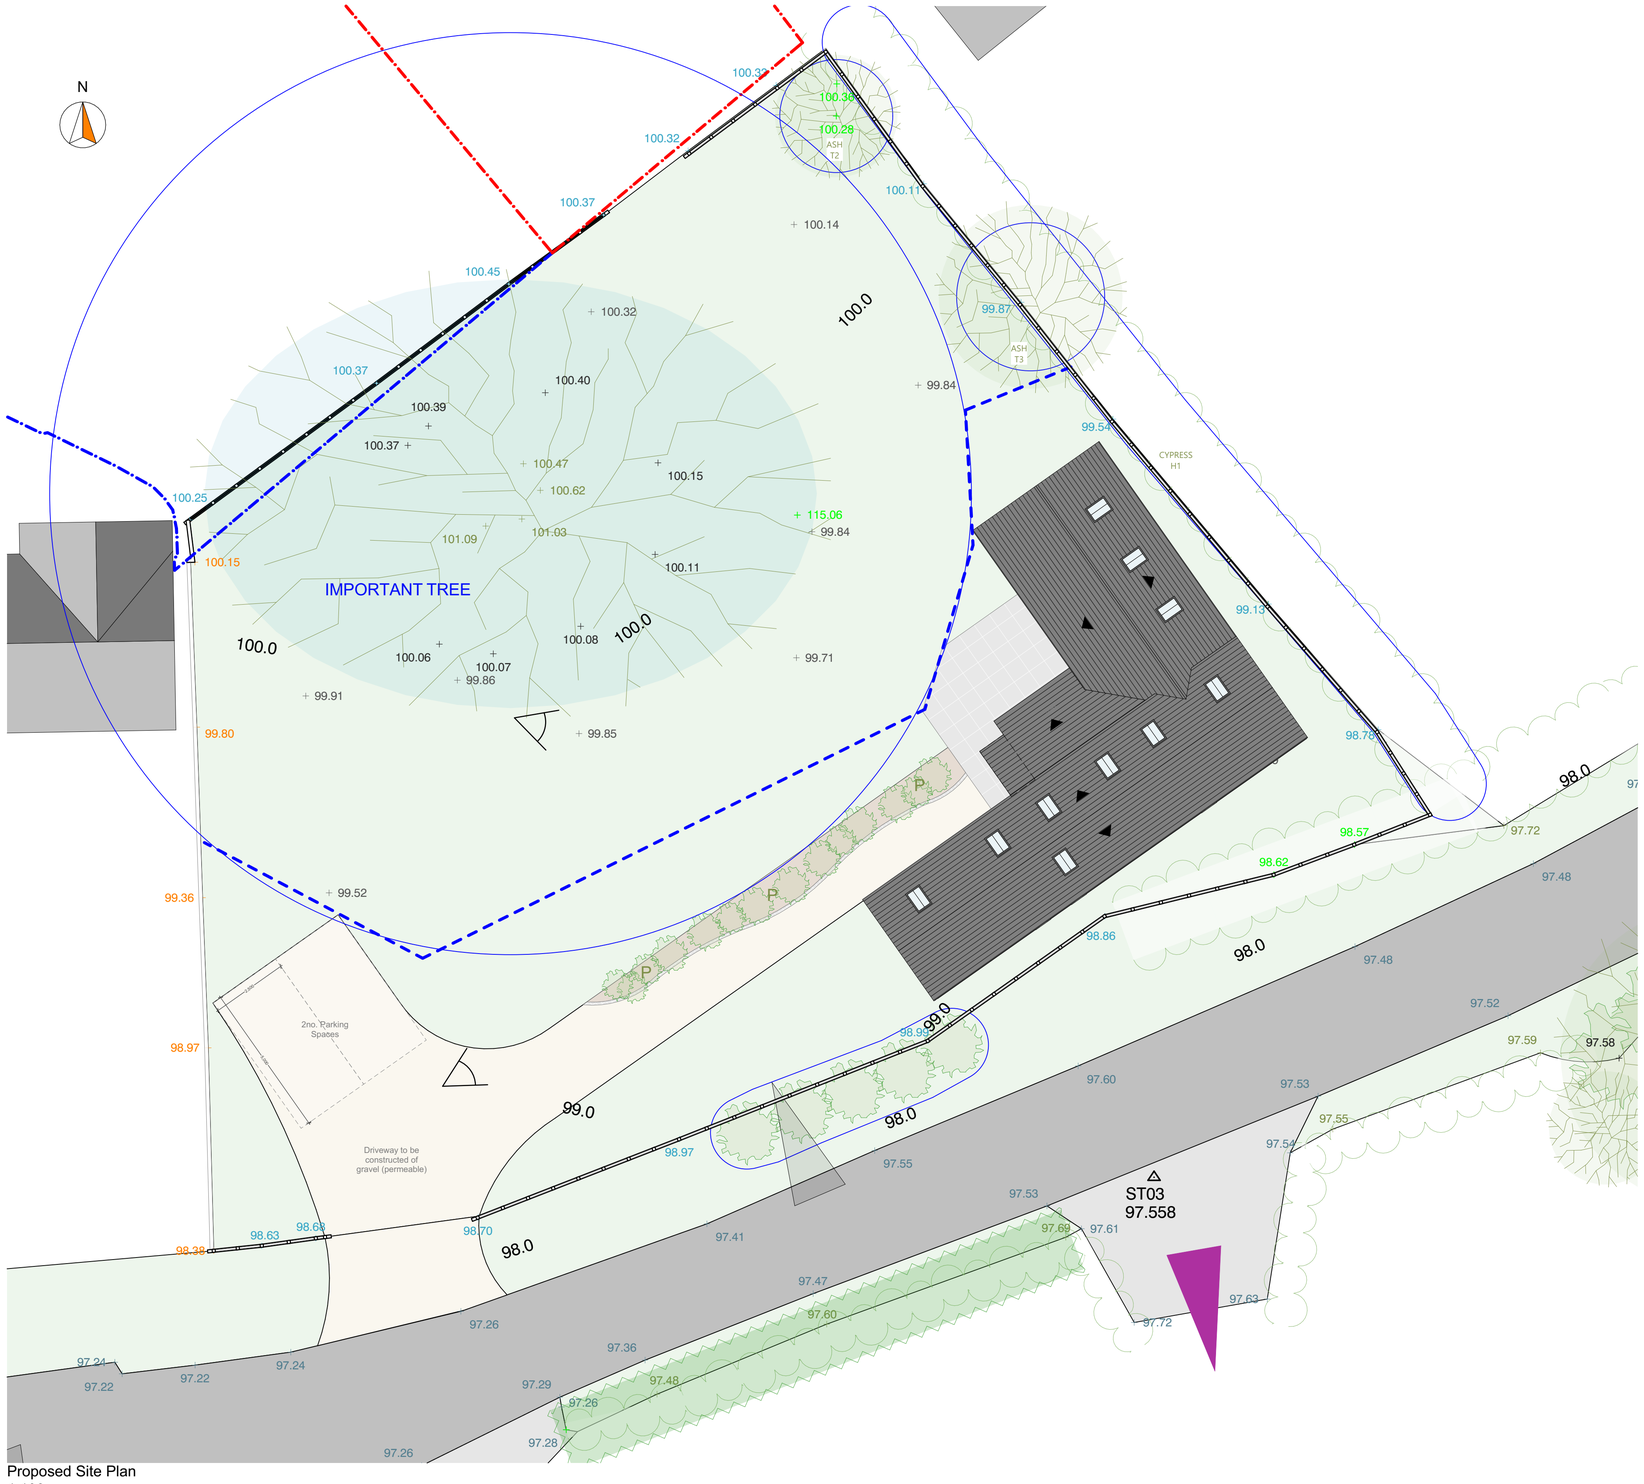


Proposed Site Plan

1:100

0 1 2 3 4 5 6 7 8 9 10

1:100

Proposed Planting P

Important Hedgerows

Vista to be Protected

View to be Protected

Root Protection Zones

Limit of Root Protection Zone

Viewpoints for Renders

Disclaimer:

This drawing is subject to copyright ©, and is the property of AT Architects Limited and must not be copied in whole or in part without their written permission. This drawing should be read in conjunction with all the appropriate consultants design drawings, together with any other AT Architects Limited drawings and the appropriate specification as issued. No liability will be accepted for any amendments made to this drawing by third/other parties.

This drawing must not be scaled. The contractor is to report all dimensional discrepancies, errors or omissions to AT Architects Limited prior to commencing construction works. The Contractor should also check and verify all building levels, site positioning, services, sewers, drains etc. prior to commencing any works, and notify AT Architects Limited of any discrepancies or inaccuracies accordingly.

Checked by:

EW

Revisions:

Layout Modified by	Change Name	Transmittal Set Date
	Boundary line correction	20/02/2024
	Drawing Names	14/03/2024
	Amendments	20/03/2024

RevID	Transmittal Set Name	Transmittal Set Date	Transmitted By
01	Planning 01	20/02/2024	MarkBranch
02	Planning 03	14/03/2024	MarkBranch
03	Planning 04	20/03/2024	MarkBranch

ArchiCAD

Project:

New Dwelling
Land to the north of Pipe Lane, Orton-on-the-Hill, Leicestershire

Client:

Framptons

Drawing Title:

Proposed Site Plan (and Parking Plan) - Land to the north of Pipe Lane

Date:

20/03/2024

Purpose of Issue:

Planning

Drawn by:	Scale:	Size:
MLB	1:100, 1:50	A1

Drawing No: 1800-0504-03 Rev:

Planning

ATARCHITECTS