1. Drawings copyright of © Architectural Vistadesigns Ltd
2. Drawings not to be used without written consent.
3. Planning drawings should not be used for the purpose of construction or working drawings.
4. Building Regulation approved drawings are not construction or working drawings.
5. All dimensions must be checked and verified on site before commencing works.
6. OS data may have been be used for the purpose of a Planning submission.


Revisions

Rev.	Date	Comments



EXISTING SITE PLAN - 1:100

0 5
metres

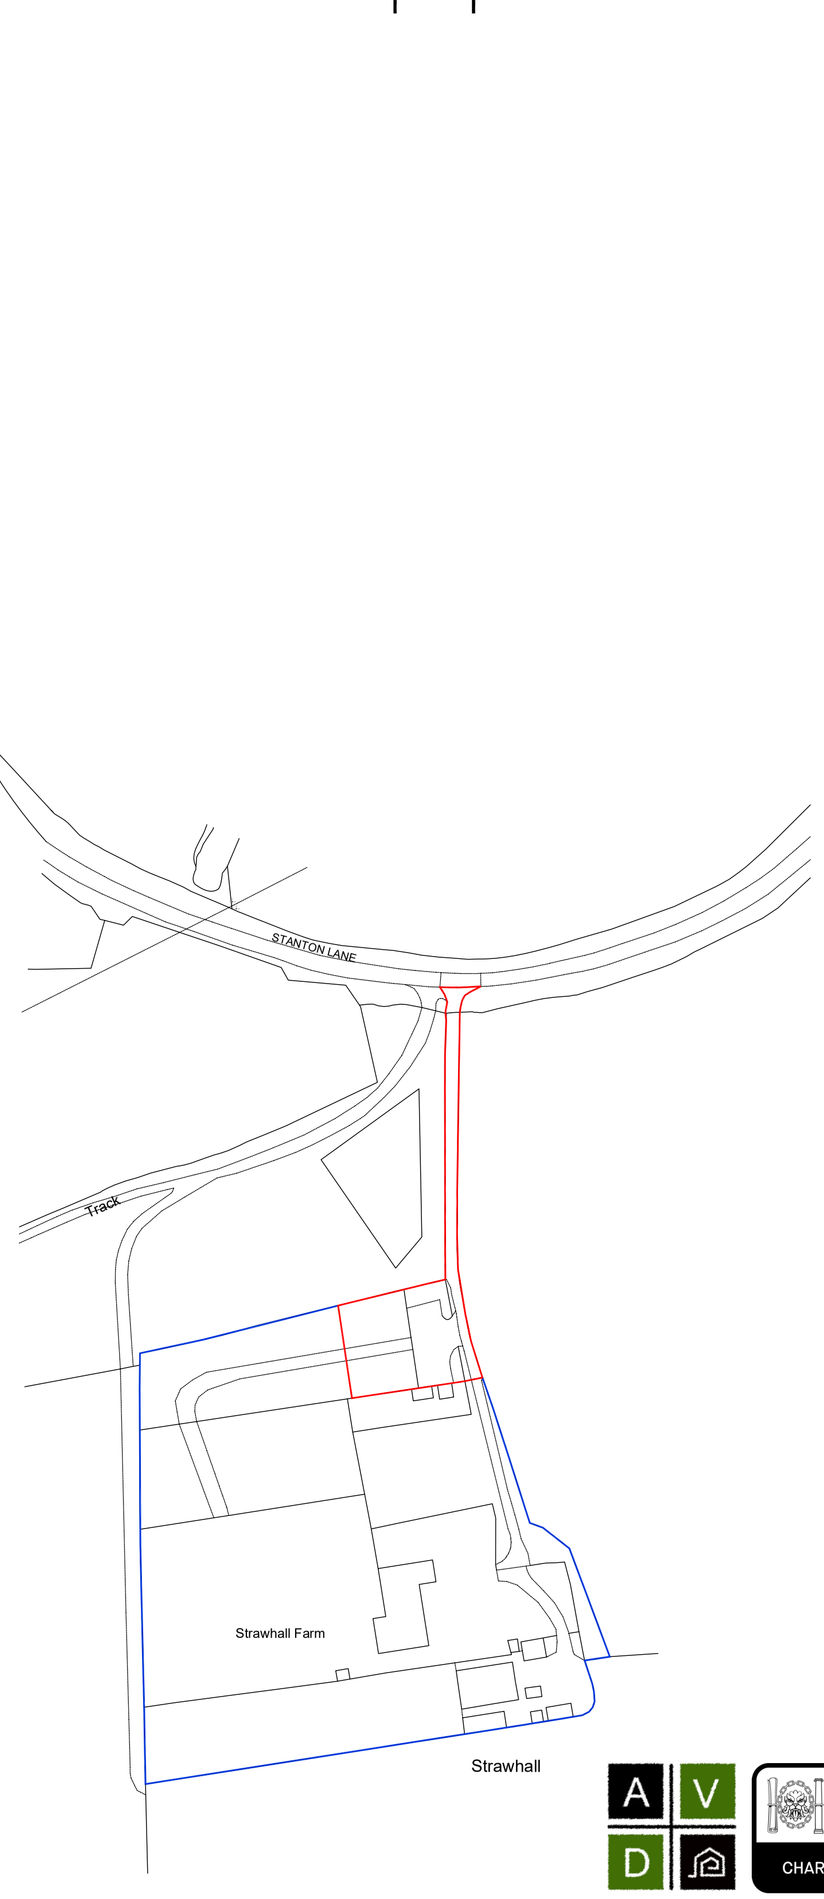

0 100
metres

Site Boundary
Other Land in Clients Ownership

LOCATION PLAN - 1:1250

NORTH

ArchitecturalVistadesigns Ltd
a: The Paddock, 118 Paddock Way, Hinckley, Leics LE10 0BZ
m: 0785 458 2584 t: 01455 698 839
w: www.architecturalvistadesigns.co.uk
e: studio@architecturalvistadesigns.co.uk

Client: Mr Barber
Dwg Status: PLANNING

Dwg: Existing Site Plan and Location Plan

Project: Proposed Childminders and Change of use of land at Strawhall Farm, Stanton Lane, Ellistown LE67 1FF

Scale: 1:100 & 1:1250 @ A1

Date: 10.09.2026
Drawn By: map

Dwg No.	Rev.
AVD-986-SLS-PL01	-