PROPOSED FLOOR FINISHES

Composite decking board
Dark Grey

Resin Bound Aggregate
Mix of stone- winter quarts & white flint
www.rescoresin.co.uk or similar
Cut out existing pathway, provide suitable base for resin finish, shutter edges with 50mm timber edging

Wood Effect Tiles
Laguna Ash Wood Effect Porcelain
20mm - 1200 x 400mm
Laid in brick bon finish
www.meltonstone.co.uk or similar

New Block Paving
Ref: Kandla Grey Tumbled Pavers
www.stone-traders.co.uk or similar

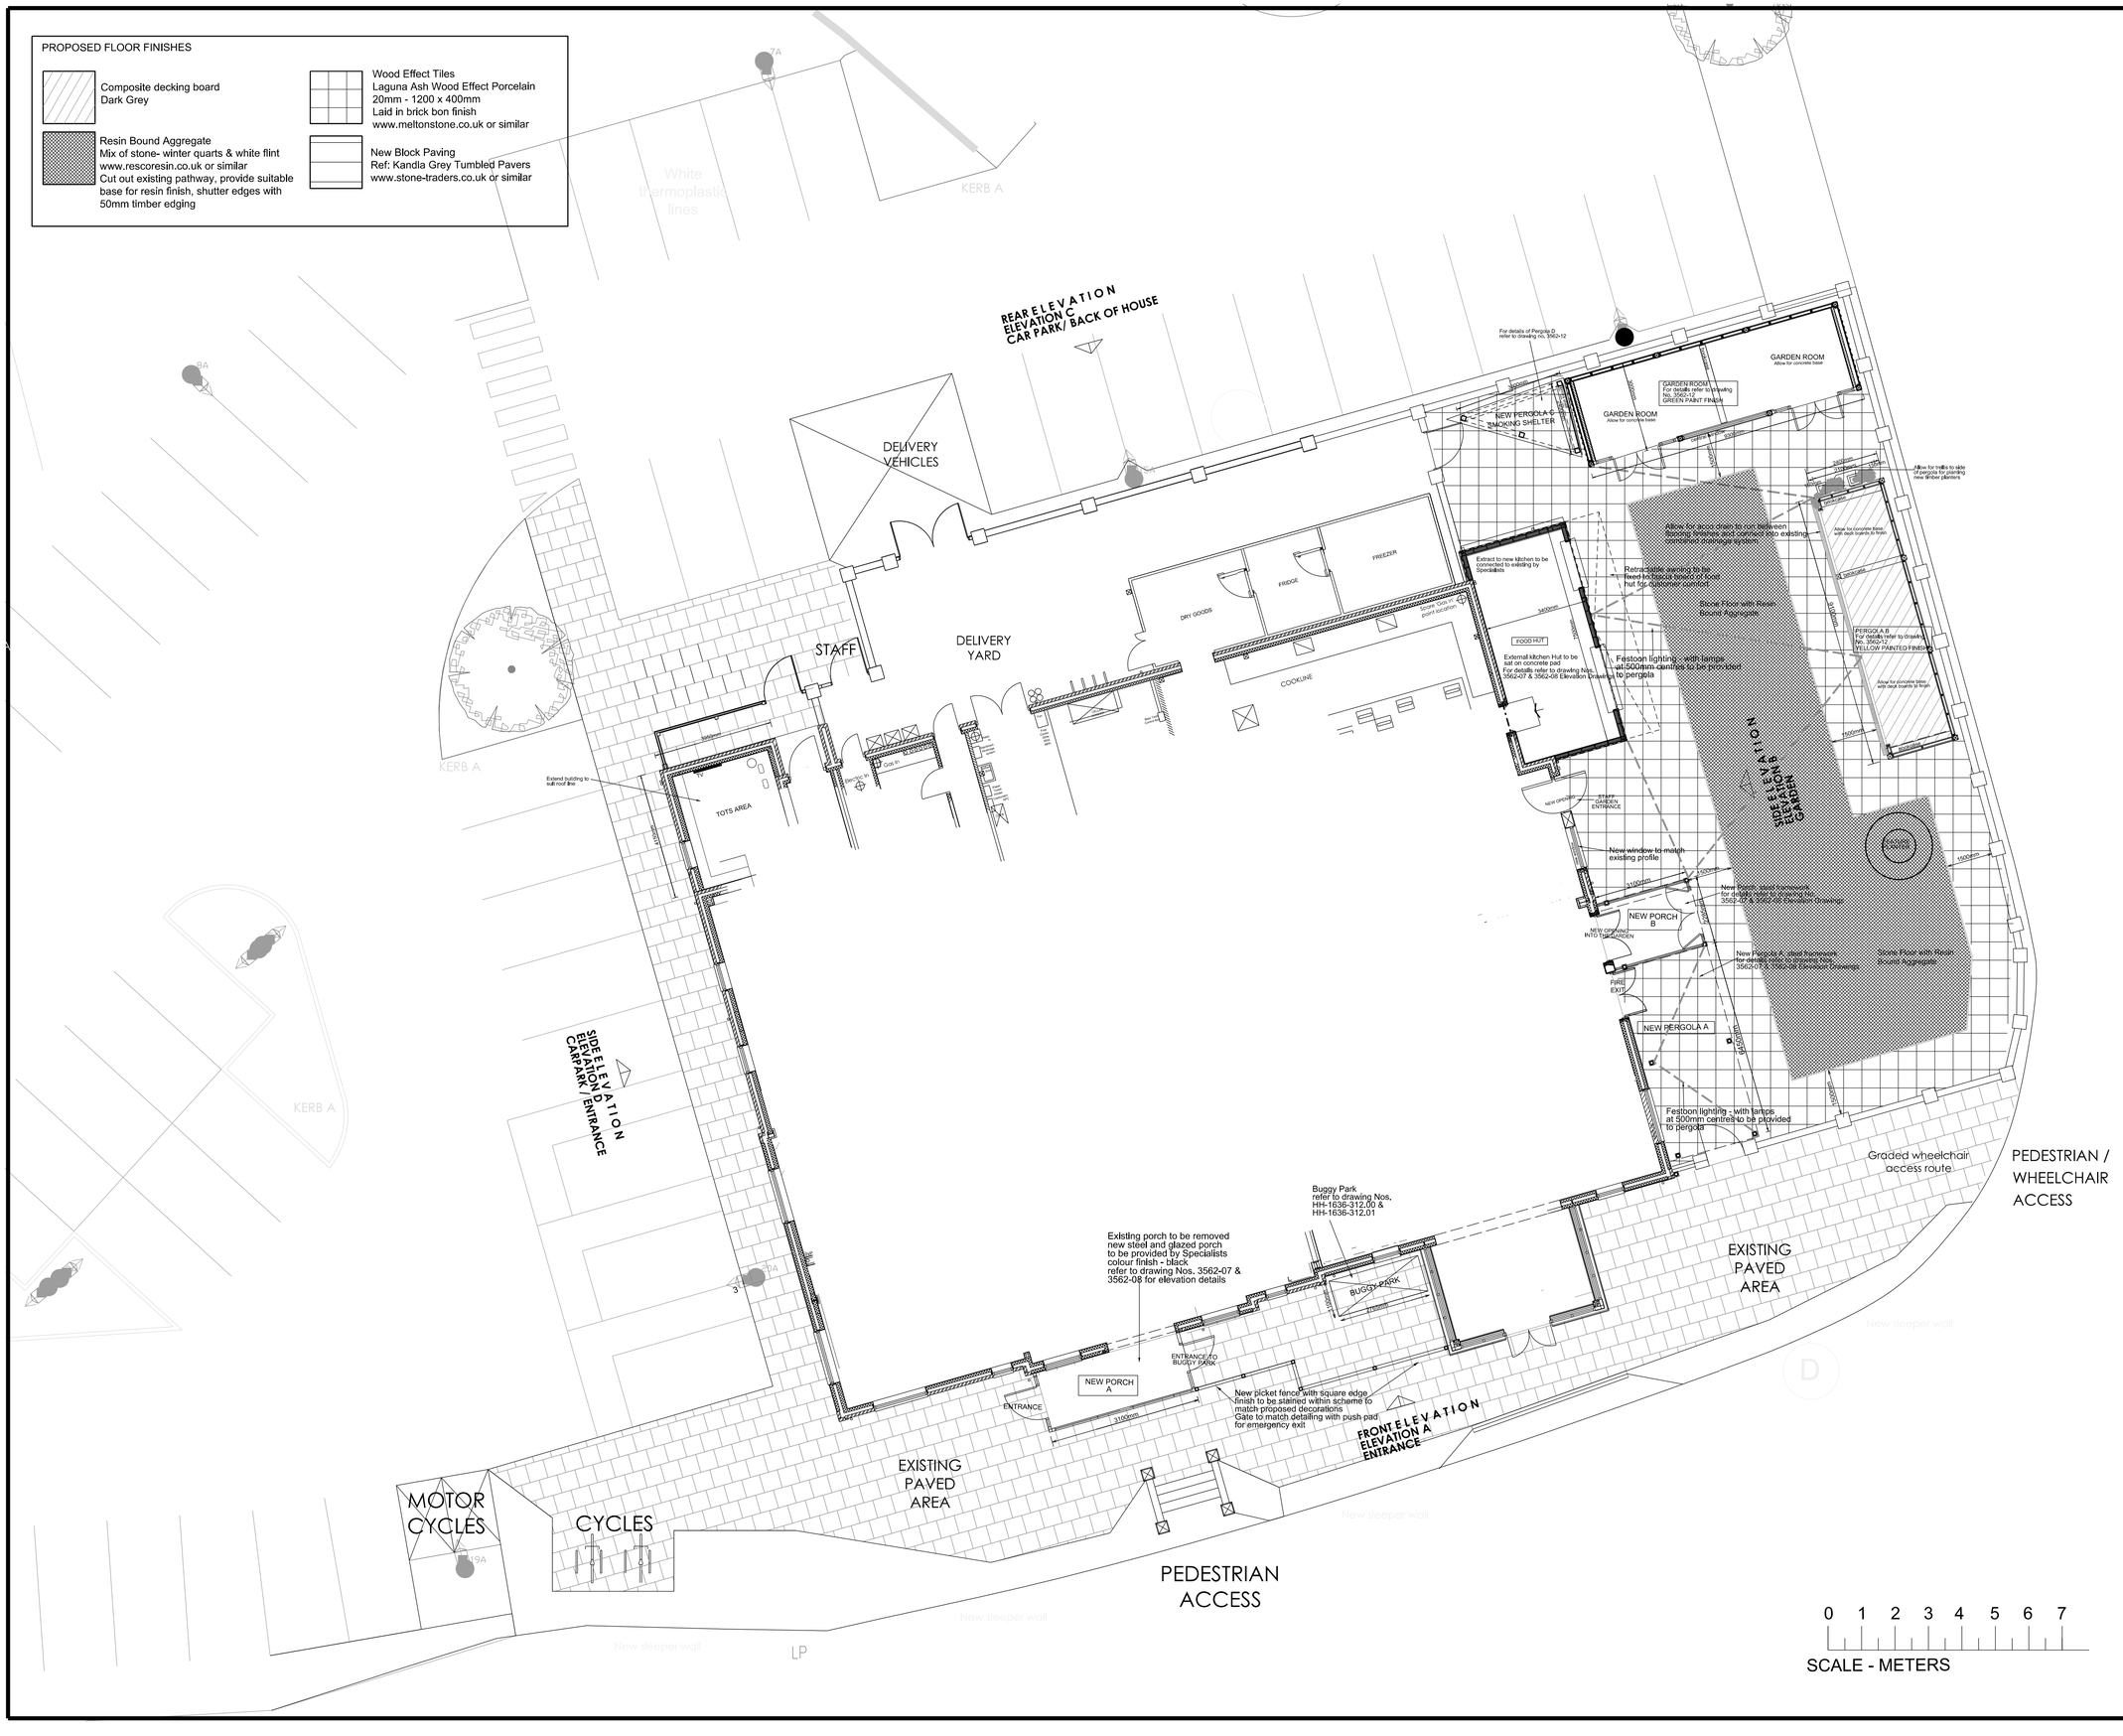

Copyright. This drawing and design and all the information contained therein is the sole copyright of Concept IDL and reproduction in any form is forbidden unless permission is obtained in writing.

CONTRACTORS PLEASE NOTE

1) Warning, no dimensions to be scaled from this drawing.All contractors to visit the site and be responsible for taking and checking all dimensions relative to this work. The designer must be advised of any discrepancies in writing.

2) This drawing must be read in conjunction with the specification / bill of quantities and related drawings. Any structural work must be carried out to the exact specification and requirements of the clients's appointed structural engineer, and any amendments must have his express prior written authority.

3) All structural work must be inspected at all relevant stages by the structural engineer and the Local Authority's Building Surveyor and comply with their requirements. Any costs and claims for damages, loss of trade, etc. incurred by failing so to do are the sole liability of the contractor.

4) Any discrepancies between drawings and/or drawings and specification, should be reported to the designer prior to any work commencing.

	Date	Revisions	Init.

Concept

Architecture - Interior Design -Project Management

Suit I, Sheffield Business Park Ltd
Sheffield Business Centre, Europa Link
Sheffield, S9 1XZ
Tel: 01709 371 170
Email: office@concept-intdes.co.uk
Website: www.concept-intdes.co.uk
Facebook: www.facebook.com/conceptidl

Client
GREENE KING

Job Title
THE CAB
BROOKFIELD ROAD
BURBAGE
HINCKLEY
LE10 2LL

Drawing Title
PROPOSED SITE PLAN

Scale	Drawn By
1:100 @ A1	CP
Date	Checked By
MARCH 24	

Drg.no.	Rev.
3562-04	