Copyright. This drawing and design and all the information contained therein is the sole copyright of Concept IDL and reproduction in any form is forbidden unless permission is obtained in writing.

CONTRACTORS PLEASE NOTE

1) Warning, no dimensions to be scaled from this drawing.All contractors to visit the site and be responsible for taking and checking all dimensions relative to this work. The designer must be advised of any discrepancies in writing.

2) This drawing must be read in conjunction with the specification / bill of quantities and related drawings. Any structural work must be carried out to the exact specification and requirements of the clients's appointed structural engineer, and any amendments must have his express prior written authority.

3) Maximum Roof Level +9.000 Inspected at all relevant stages by the structural engineer and the Local Authority's Building Surveyor and comply with their requirements. Any costs and claims for damages, loss of trade, etc. incurred by failing so to do are the sole liability of the contractor.

4) Any discrepancies between drawings and/or drawings and specification, should be reported to the designer prior to any work commencing.

Typical Ceiling Level +5.350

First Floor +3.050


Typical Ceiling Level +2.650

Ground Floor +0.000

REAR ELEVATION - C
BACK OF HOUSE/CARPARK



SIDE ELEVATION - B
GARDEN ELEVATION

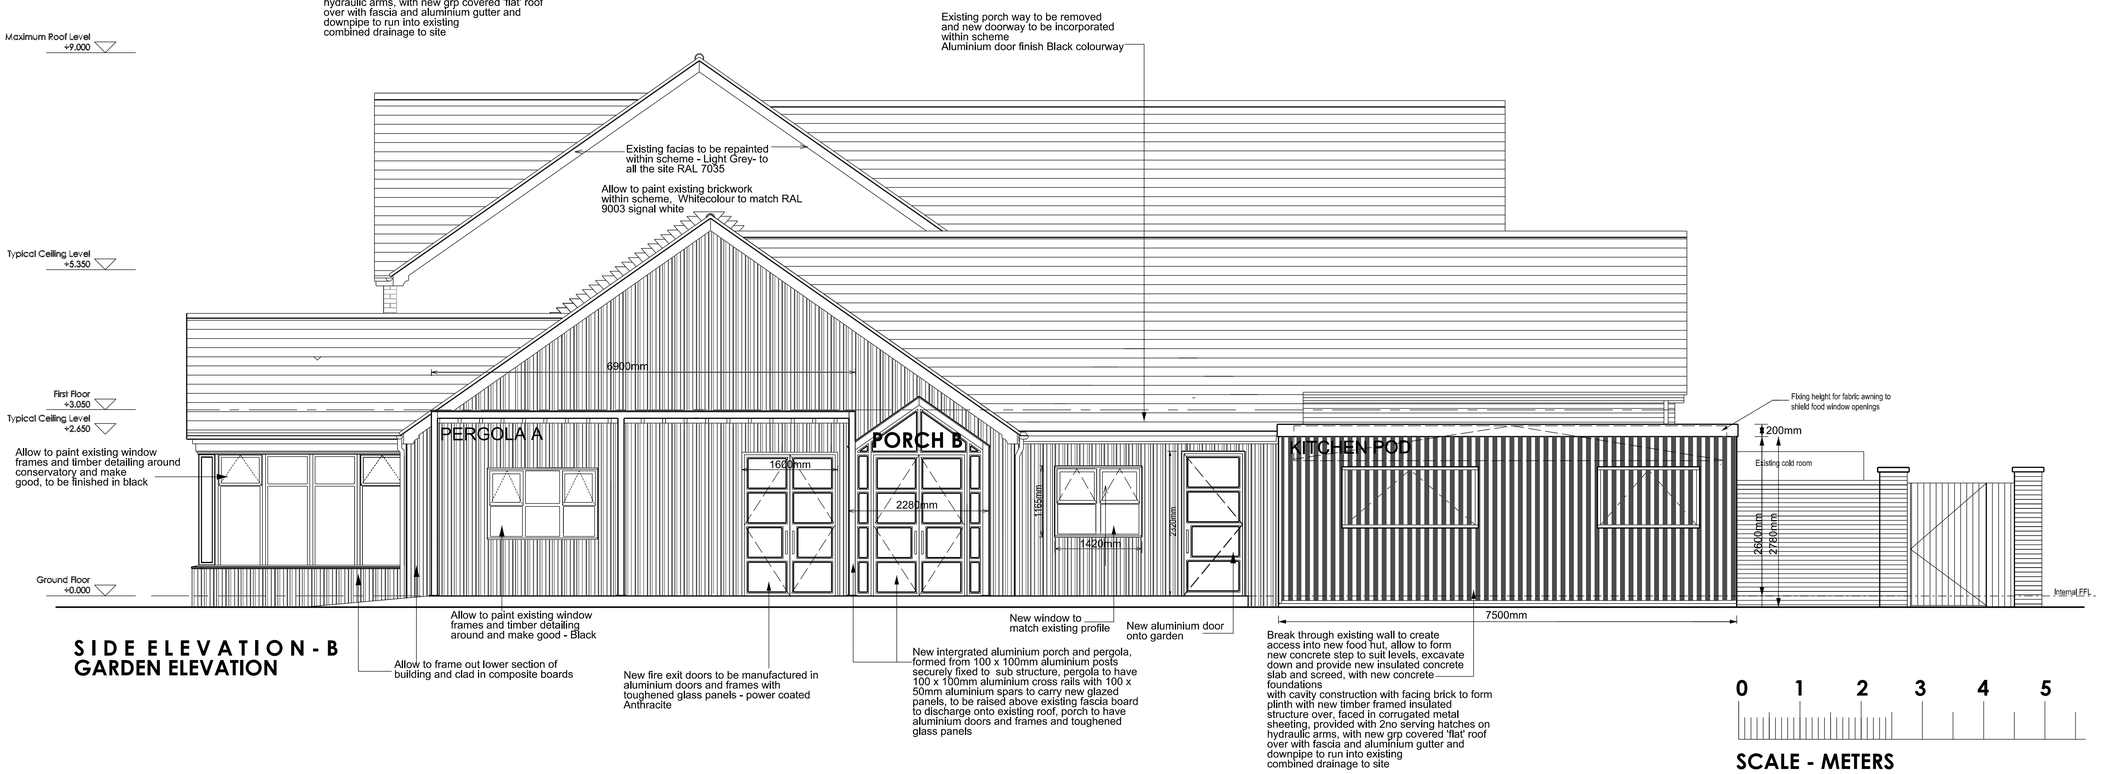

0 1 2 3 4 5

SCALE - METERS

Date	Revisions	Ini.

Concept

Architecture - Interior Design -Project Management

Suit I, Sheffield Business Park Ltd
Sheffield Business Centre, Europa Link
Sheffield, S9 1XZ

Tel: 01709 371 170
Email: office@concept-intdes.co.uk
Website: www.concept-intdes.co.uk
Facebook: www.facebook.com/conceptidl

Client
GREENE KING

Job Title
THE CAB
BROOKFIELD ROAD
BURBAGE
HINCKLEY
LE10 2LL

Drawing Title
PROPOSED ELEVATIONS
SHEET 2 OF 2

Scale	Drawn By
1:50 @ A1	CP
Date	Checked By
MARCH 24	

Drg.no.	Rev.
3562-08	