

1. Drawings copyright of © Architectural Vistadesigns Ltd
2. Drawings not to be used without written consent.
3. Planning drawings should not be used for the purpose of construction or working drawings.
4. Building Regulation approved drawings are not construction or working drawings.
5. All dimensions must be checked and verified on site before commencing works.
6. OS data may have been used for the purpose of a Planning submission.
7. Do not scale from the drawings.

Revisions


Rev.	Date	Comments

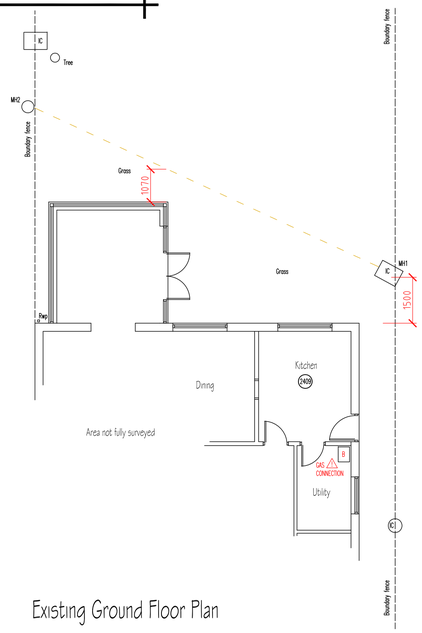


Existing Ground Floor Plan

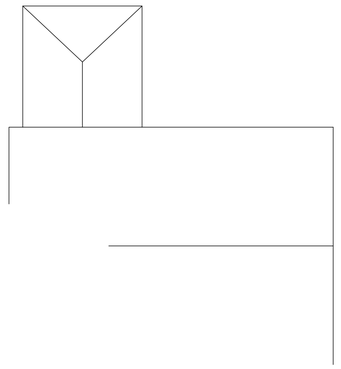

Existing Roof Plan

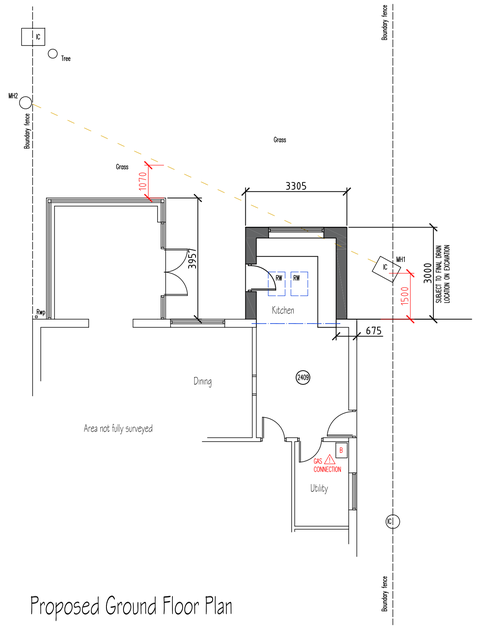


Proposed Ground Floor Plan

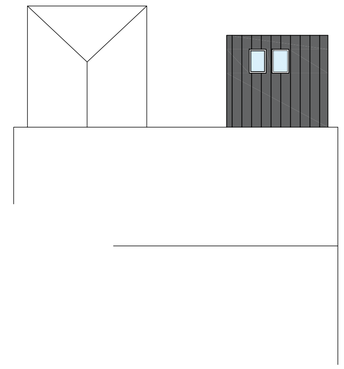


Proposed Roof Plan



Existing Rear Elevation

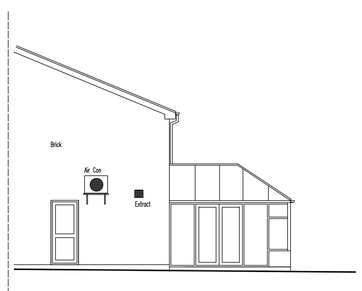


Existing Side Elevation

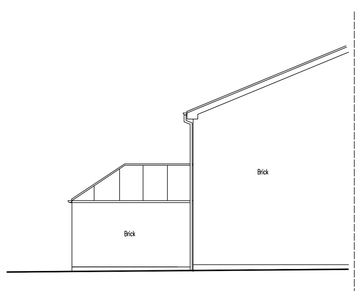


Existing Side Elevation



Proposed Rear Elevation

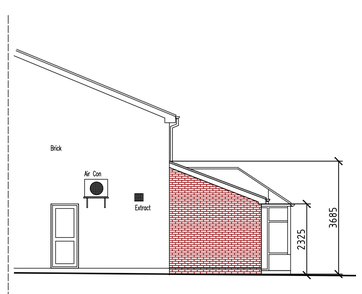


Proposed Side Elevation

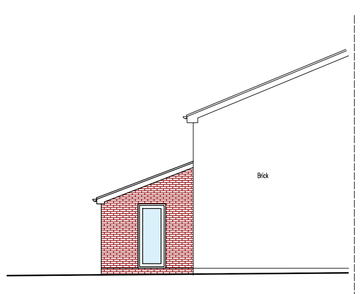


Proposed Side Elevation

0 5
metres

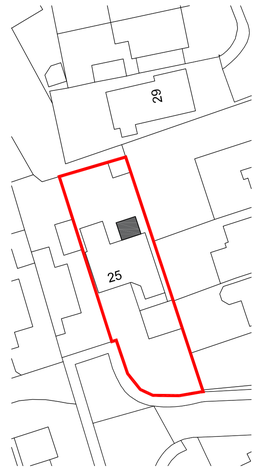

BLOCK PLAN - 1:500

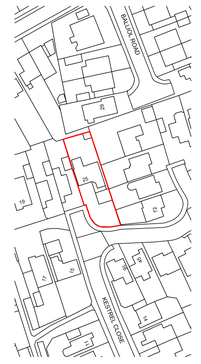

LOCATION PLAN - 1:1250

NORTH

Site Boundary

ArchitecturalVistadesigns Ltd
a: The Paddock, 118 Paddock Way, Hinckley, Leics LE10 0BZ
m: 0785 458 2584 t: 01455 698 839
w: www.architecturalvistadesigns.co.uk
e: studio@architecturalvistadesigns.co.uk

Client: Mr & Mrs Horslett Dwg Status: PLANNING

Dwg: Existing / Proposed Plans and Elevations

Project: Proposed rear extension
at No. 25 Kestrel Close, Burbage LE10 2PA

Scale: 1:100, 1:500 & 1:1250 @ A1

Date: 15.03.2024 Drawn By: map

Dwg No.	Rev.
AVD-805-KCB-PL01	-