
0 2 4 6 8 10 20

This drawing is copyright 2023 © and must not be reproduced in whole or part without obtaining written authority from KMDS GROUP.

This drawing is to be read in conjunction with all other relevant Architects, Structural Engineer or third party drawings.

All dimensions are to be checked onsite against site conditions and any discrepancy advised to the designer before any works commence.

DO NOT SCALE THIS DRAWING

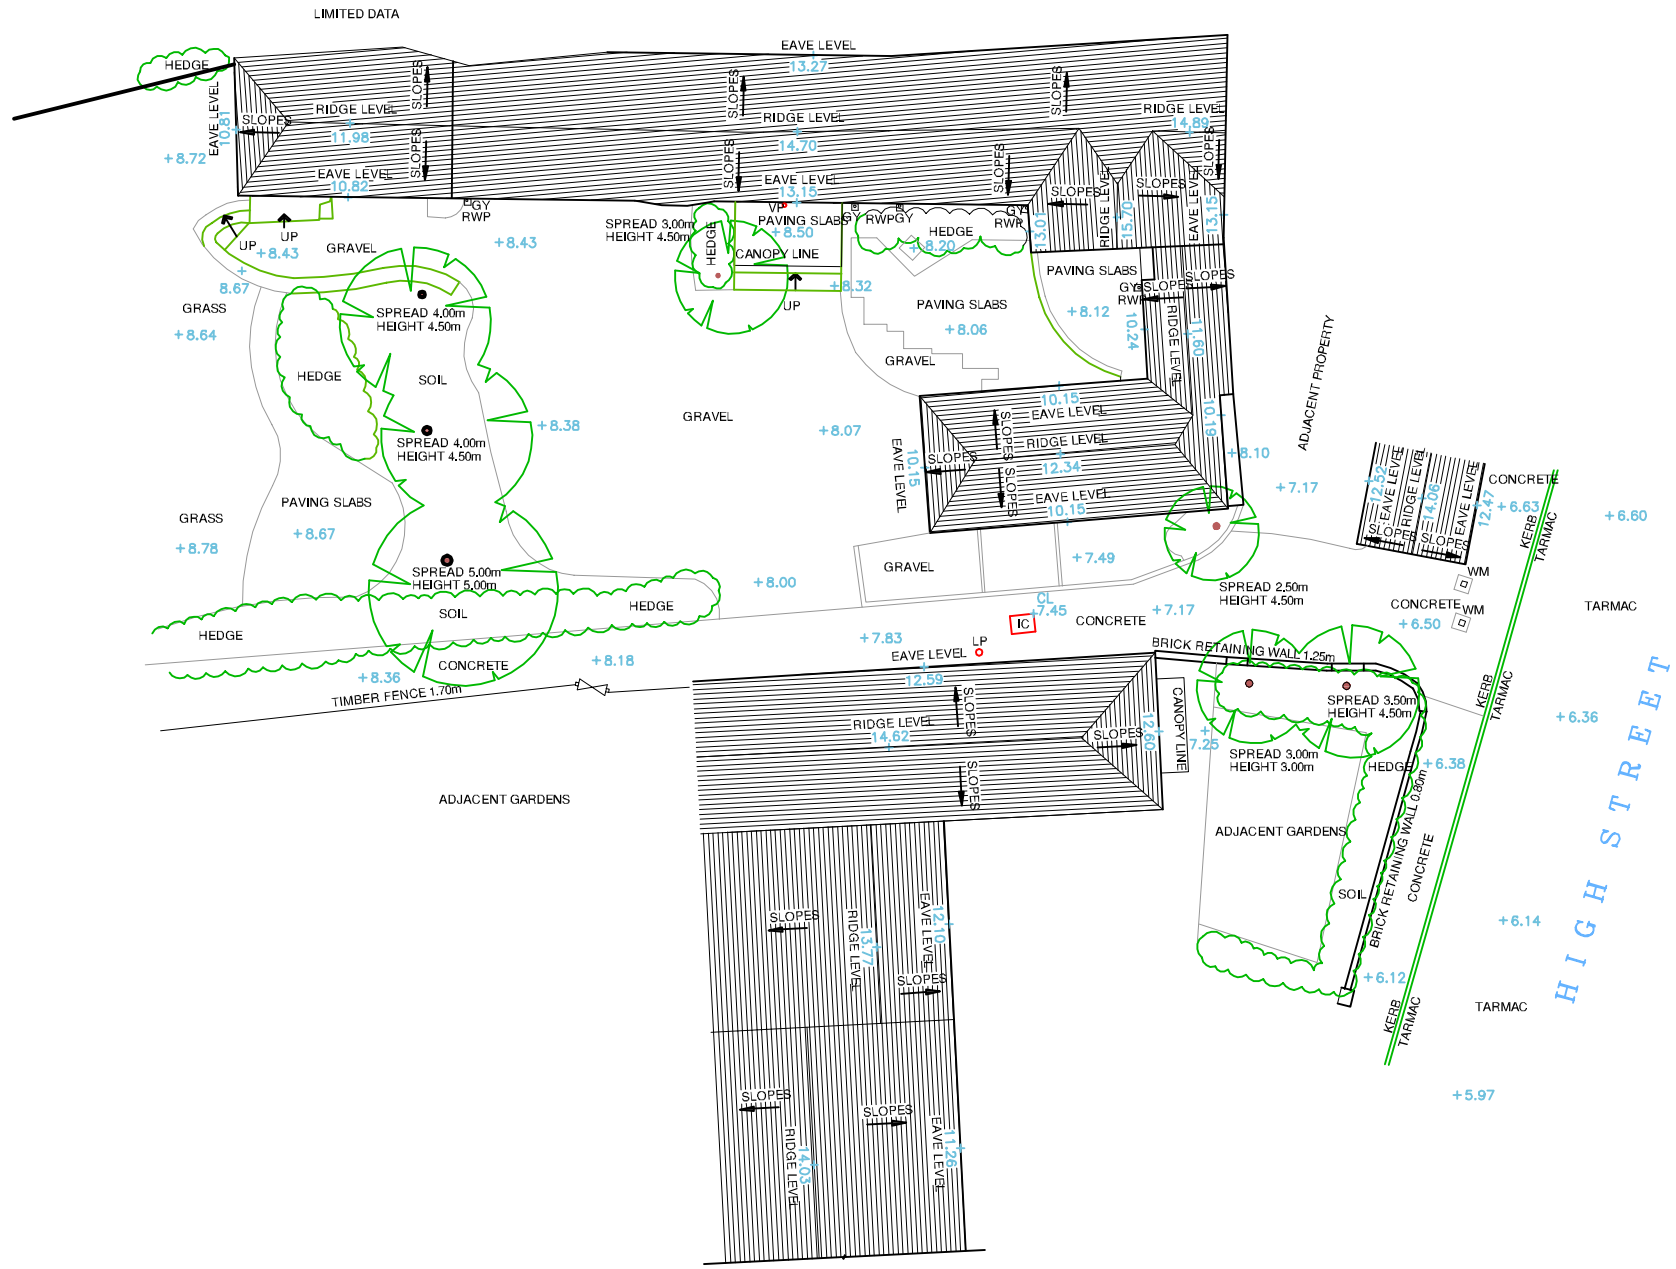

EXISTING SITE PLAN

DWG NO: PL-6175_22 - SCALE: 1/200 @ A3 - DATE: JUNE 2024

YEOMAN COTTAGE, FOREST WAY, DESFORD, LEICESTER, LE9 9GH

EXISTING TOPOGRAPHICAL SURVEY

KMDS DESIGNS
PLANNING & BUILDING SERVICES
www.kmdsdesigns.co.uk