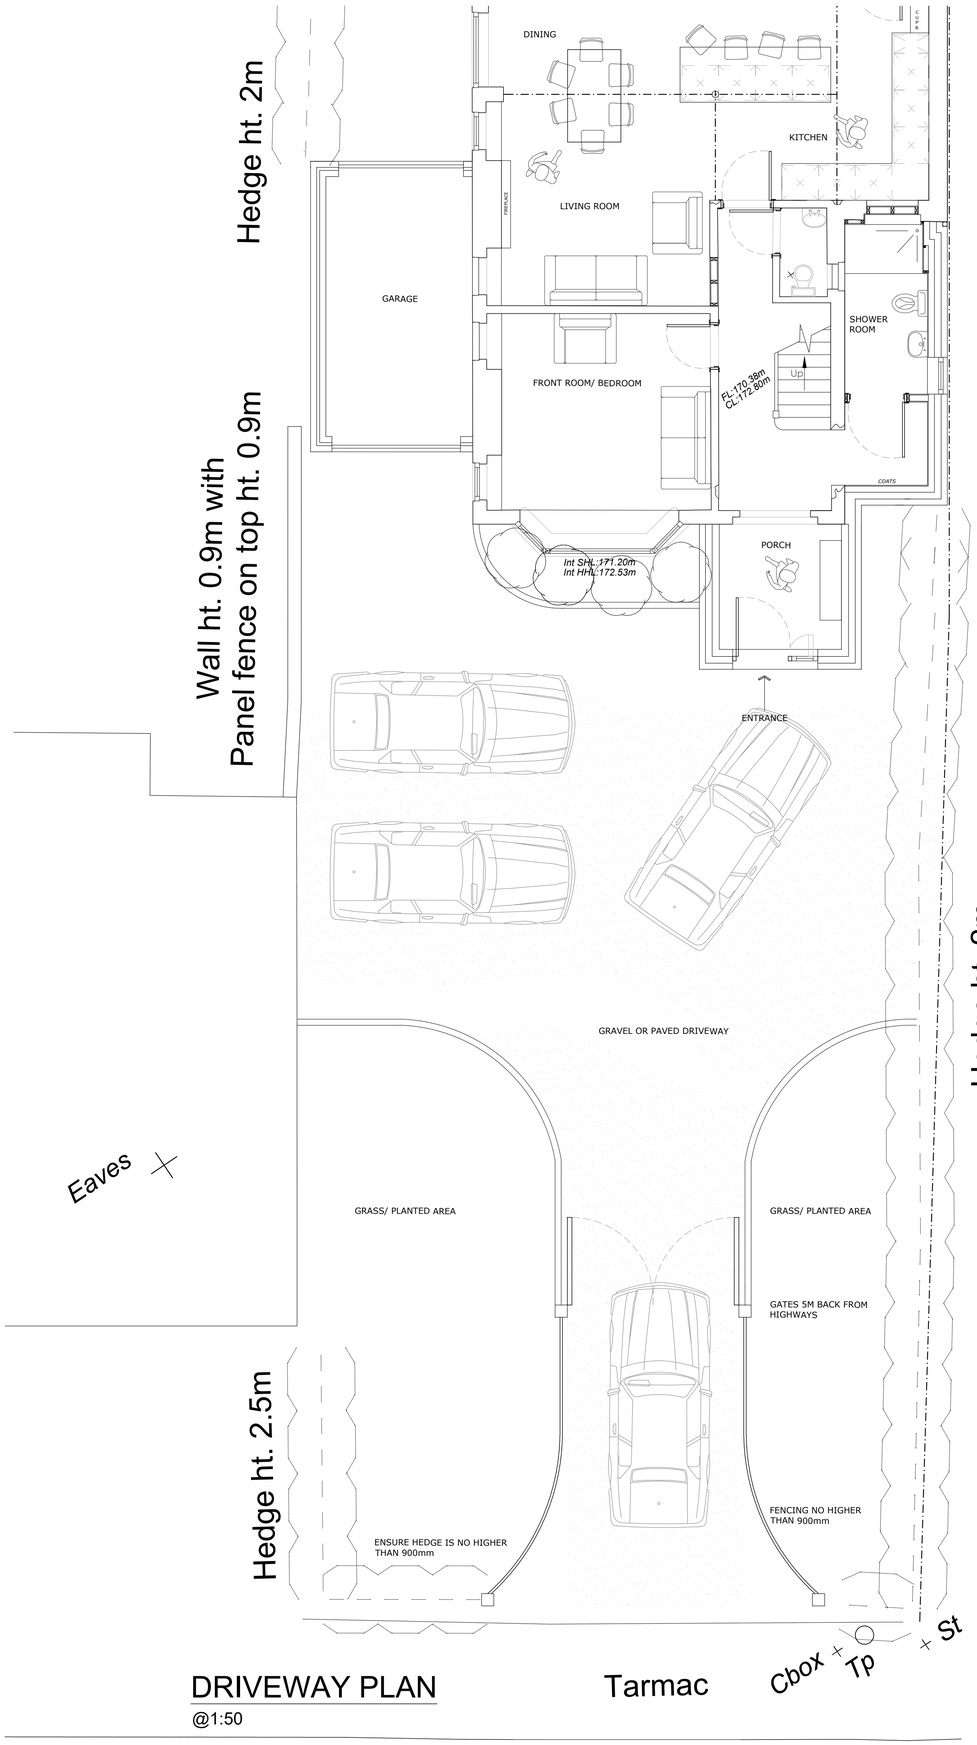

DRIVEWAY PLAN

@1:50

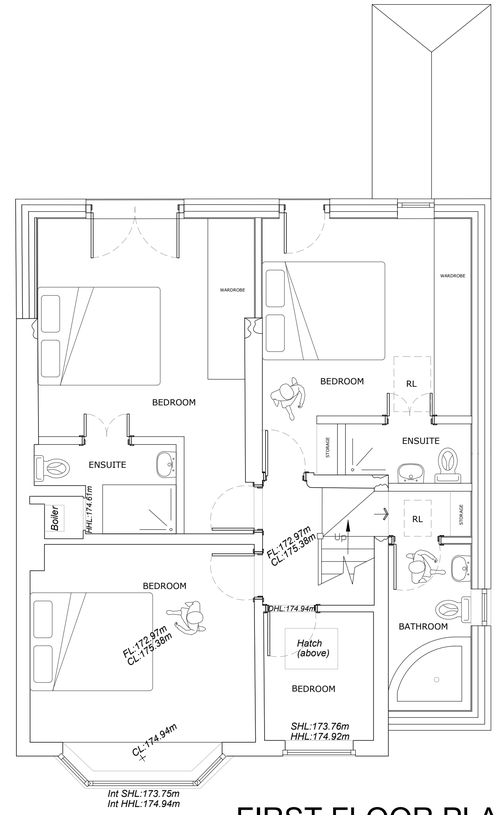

FIRST FLOOR PLAN

@1:50

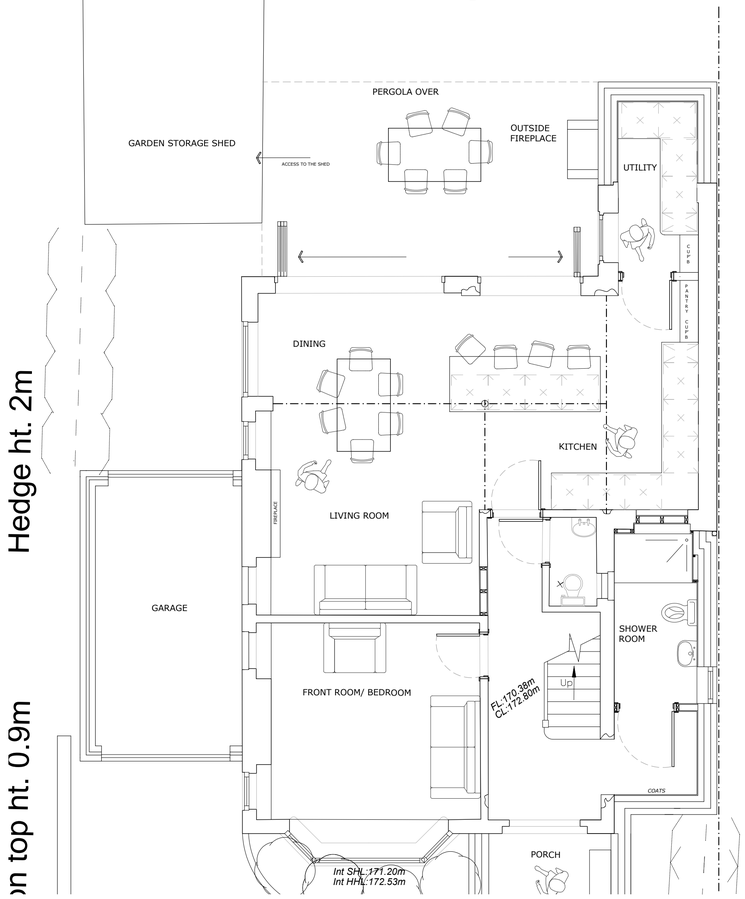

GROUND FLOOR PLAN

@1:50

0 1 2 3 4 5

SCALE BAR IN METERS

REV B - 22.06.23 - GATES - OBSCURE GLASS TO BATHROOM AND SHOWER ROOM

Elisabeth Hackett ARCHITECT

MOBILE: +447825 740 790
LISHACKETT@HOTMAIL.COM
NO.83 MAIN STREET
KINGS NEWTON
DE73 8BX

CLIENT:	ALISON WOOD		
PROJECT:	283 LEICESTER RD, MARKFIELD, LE67 9RH		
DRAWING:	PROPOSED PLANS (FLOOR PLANS)		
SCALE:	AS STATED ON A1	DATE: 28.11.22	
DRAWING NUMBER: 334.03		REVISION: B	STAGE: 3

PLEASE NOTE: DO NOT SCALE

DRAWINGS ARE NOT SUFFICIENTLY DETAILED FOR CONSTRUCTION UP TO STAGE 4

© COPYRIGHT – ELISABETH HACKETT ARCHITECT LIMITED