
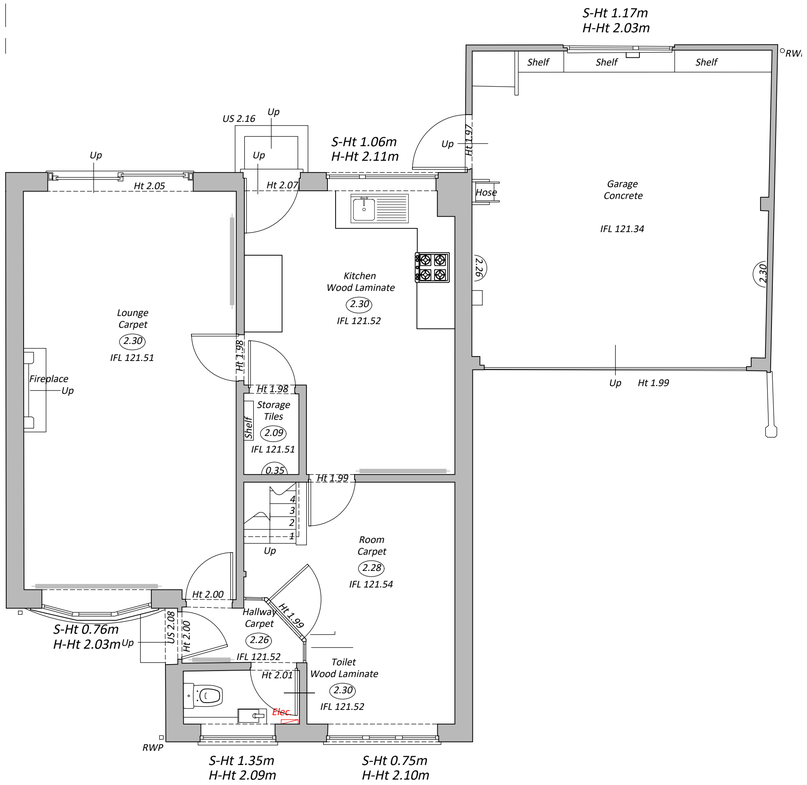



Existing Ground Floor Plan

Scale 1:50

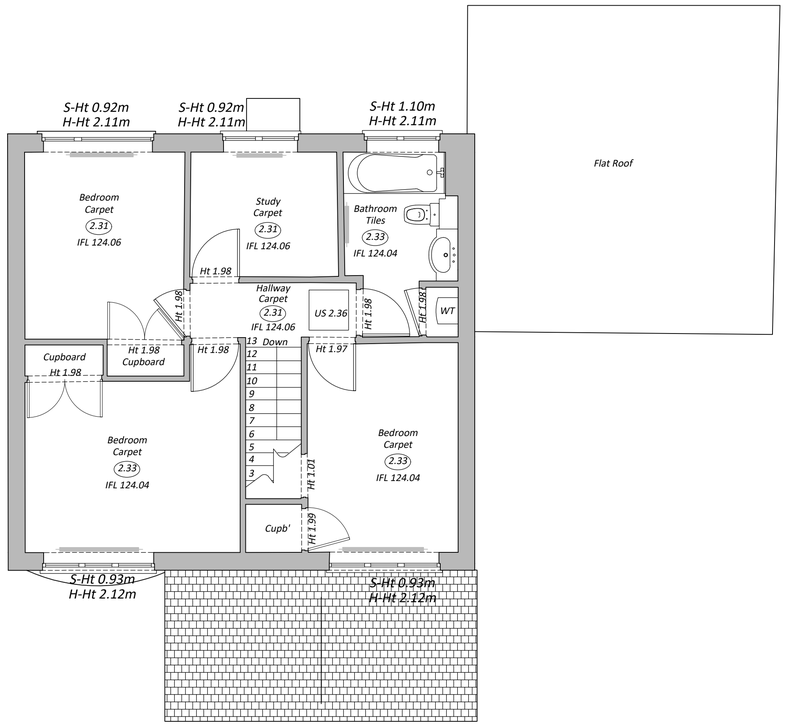


Existing First Floor Plan

Scale 1:50

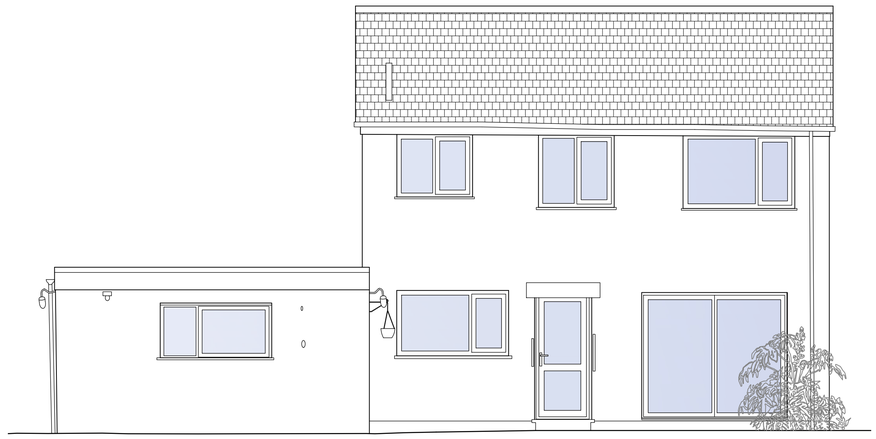


Existing Rear Elevation

Scale 1:50

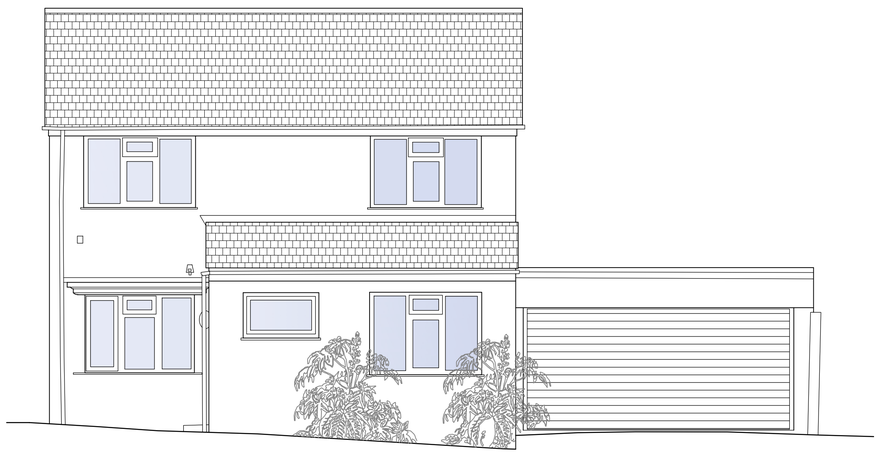


Existing Front Elevation

Scale 1:50

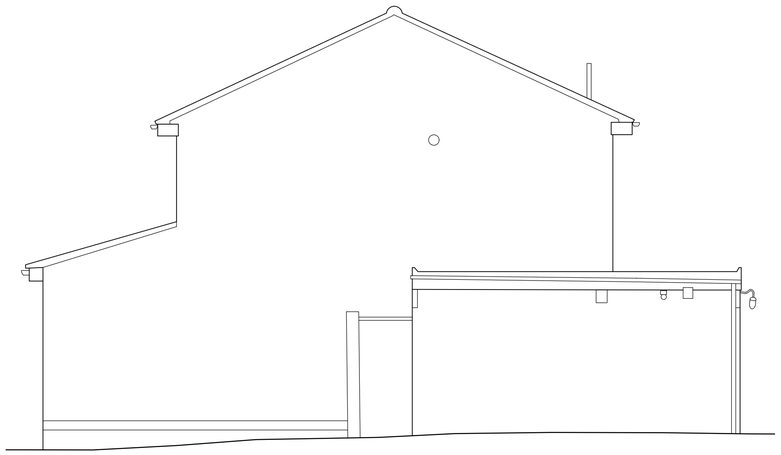

Existing Side Elevation

Scale 1:50

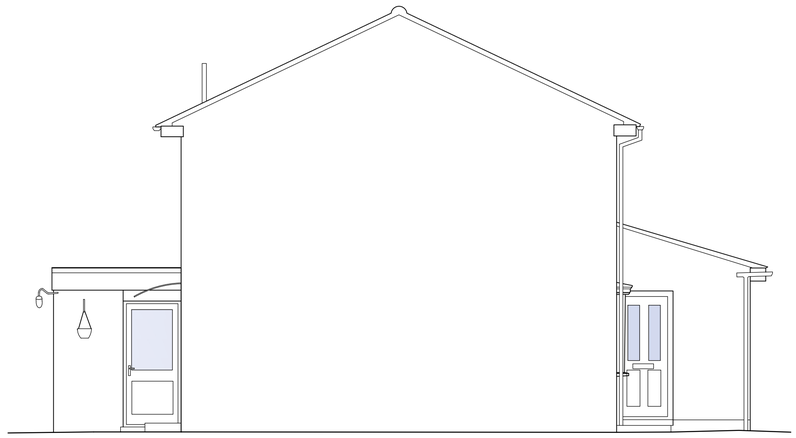

Existing Side Elevation

Scale 1:50



Disclaimer

© This drawing is the copyright of Lawrence & Finley Architects Ltd. and may not be reproduced or used except by written permission.
Figured dimensions to have precedence over scaling.
Please read this drawing in conjunction with the specification.
Check all site dimensions prior to any construction.
Refer any discrepancies found to the Architects.

Revisions

-	-	-

Contact + Location

T 07974 834305
E kristian@lfarchitects.co.uk

Lawrence & Finley Architects Ltd.
27 Templar Road,
Ashby-De-La-Zouch,
Leicestershire, LE65 2AD

Details

Client	Mrs Hutton
Job Title	17 Stanley Road, Market Bosworth
Job Type	Existing Residential Dwelling
Drawing Title	Existing Plans + Elevations
Job Number	281
Drawing Number	PL-03
Scale	1:50 A1
Status	SKETCH SCHEME

LAWRENCE | FINLEY
ARCHITECTS