

Notes

This drawing is to be read in conjunction with Drawing No. 25.4523.01 'Topographical Survey'

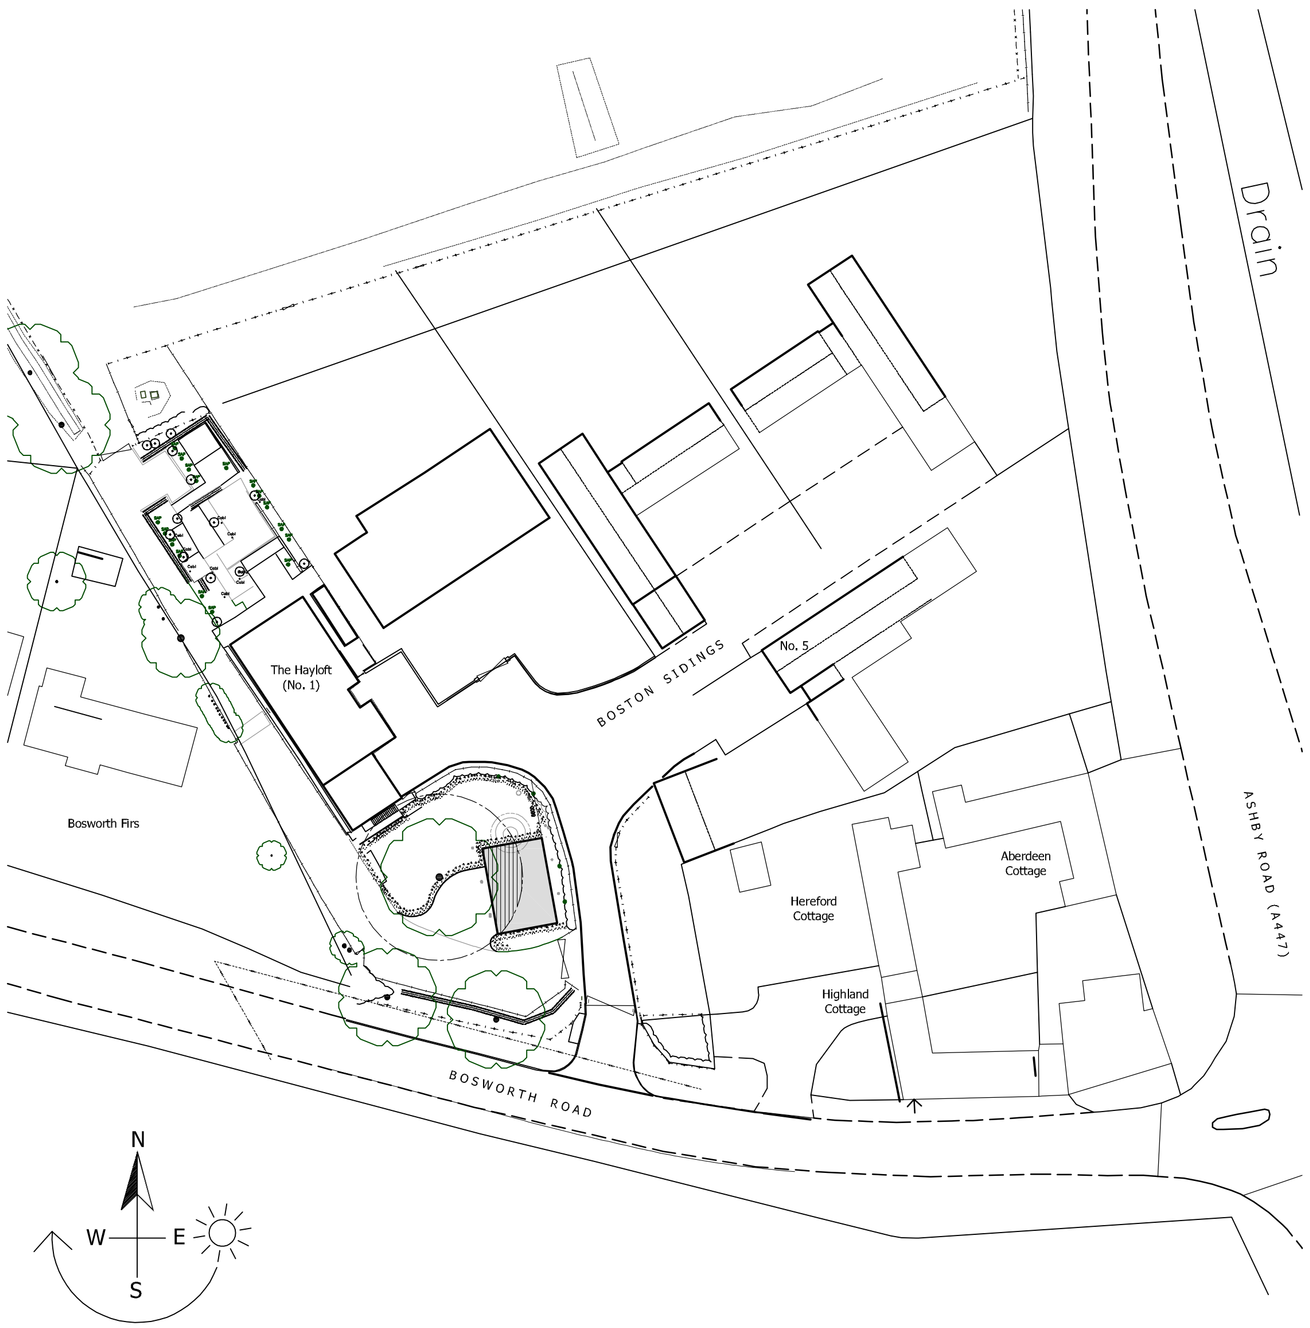

Proposed Block Plan
Scale 1:500

1:500 Metres
0 10 20 30

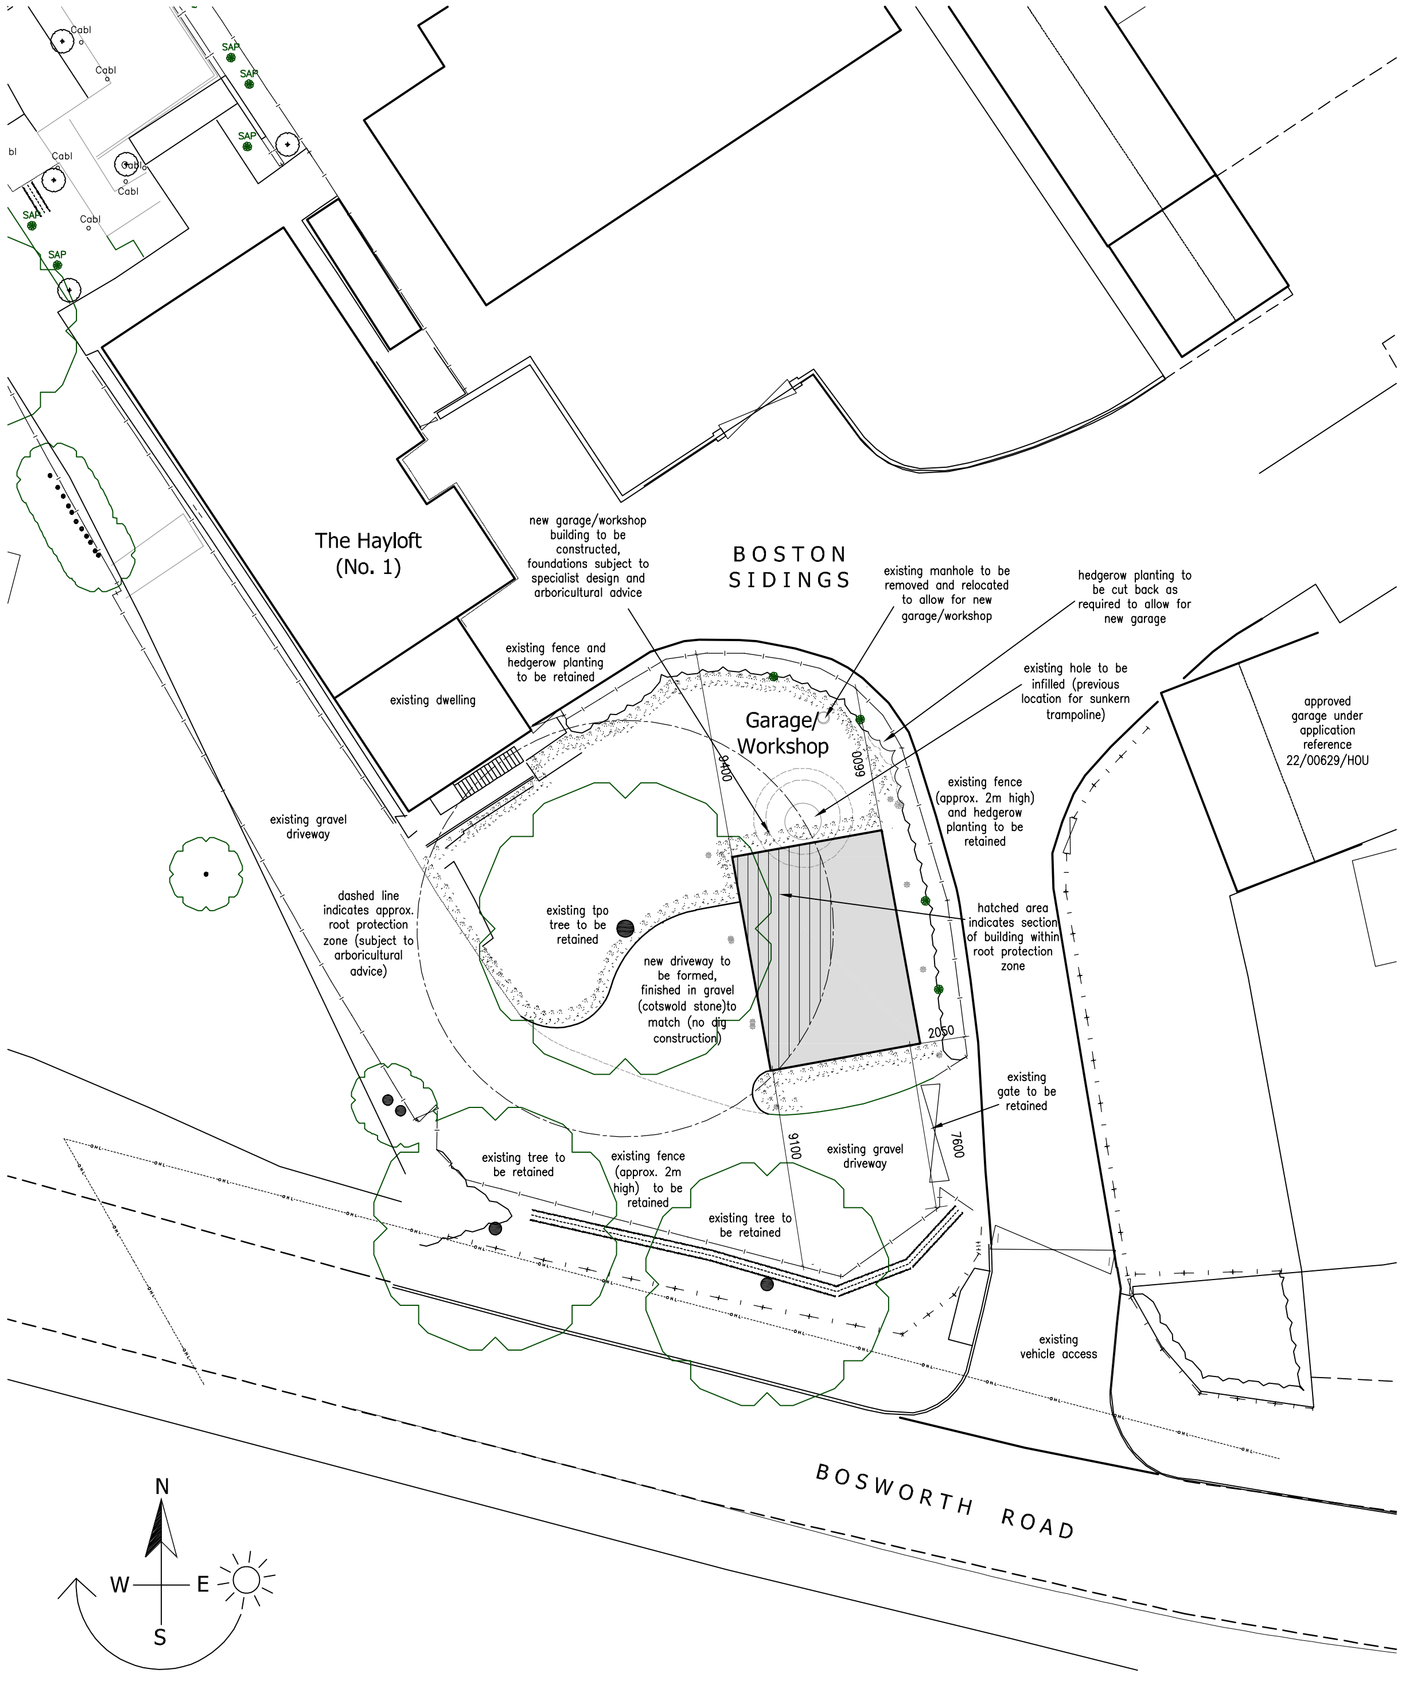

Proposed Site and Roof Plan
Scale 1:200

1:200 Metres
0 4 8 12

LANDSCAPING SPECIFICATION

- Denotes extg. tree to be retained (remove trees where shown dotted)
- Denotes extg. hedgerow planting

All driveway and courtyard finishes as indicated

- Indicates new turfed areas

All planting and seeding or turfing shall be carried out in the first planting and seeding seasons following the occupation of the buildings or the completion of the development, whichever is the sooner; and any plants or trees which within the period of five years from the completion of the development die, are removed or are seriously damaged or diseased shall be replaced within the next planting season with others of similar size and species.

All (other) site boundary treatments as indicated

Revisions:
B Client Amendments 29.07.26
A Drawing Updated 15.07.26

DAVID GRANGER ARCHITECTURAL DESIGN LTD

David Granger Architectural Design Ltd
The Old Cottage Hospital
Leicester Road
Ashby de la Zouch
Leicestershire
LE65 1DB

T 01530 560939
W www.davidgrangerdesign.com

Project
Proposed New Garage/Workshop
The Hayloft, 1 Boston Sidings
Bull in Oak, Cadeby
Warwickshire

Client
Mr O. Wood

Drawing
Detailed Planning Proposals
Sheet 1 of 2

Drawing Number 25.4523.05 B

Date: November 2025

Scale: As Shown Drawn By: WF Checked By: SM

Figured dimensions must be taken in preference to scaled dimensions and any discrepancies are to be referred to David Granger Architectural Design Limited. Contractors, subcontractors and suppliers must verify all dimensions on site before commencing any work or making any workshop drawings. All drawings are copyright of David Granger Architectural Design Limited. Ordnance Survey Data © Crown Copyright, All rights reserved. Licence No. AR100020449. Landmark Ref. LIG0816
Company Reg. No. 5068912

DETAILED PLANNING PROPOSALS

PROPOSED NEW GARAGE/WORKSHOP - THE HAYLOFT - 1 BOSTON SIDINGS - BULL IN OAK - CADEBY - WARWICKSHIRE