
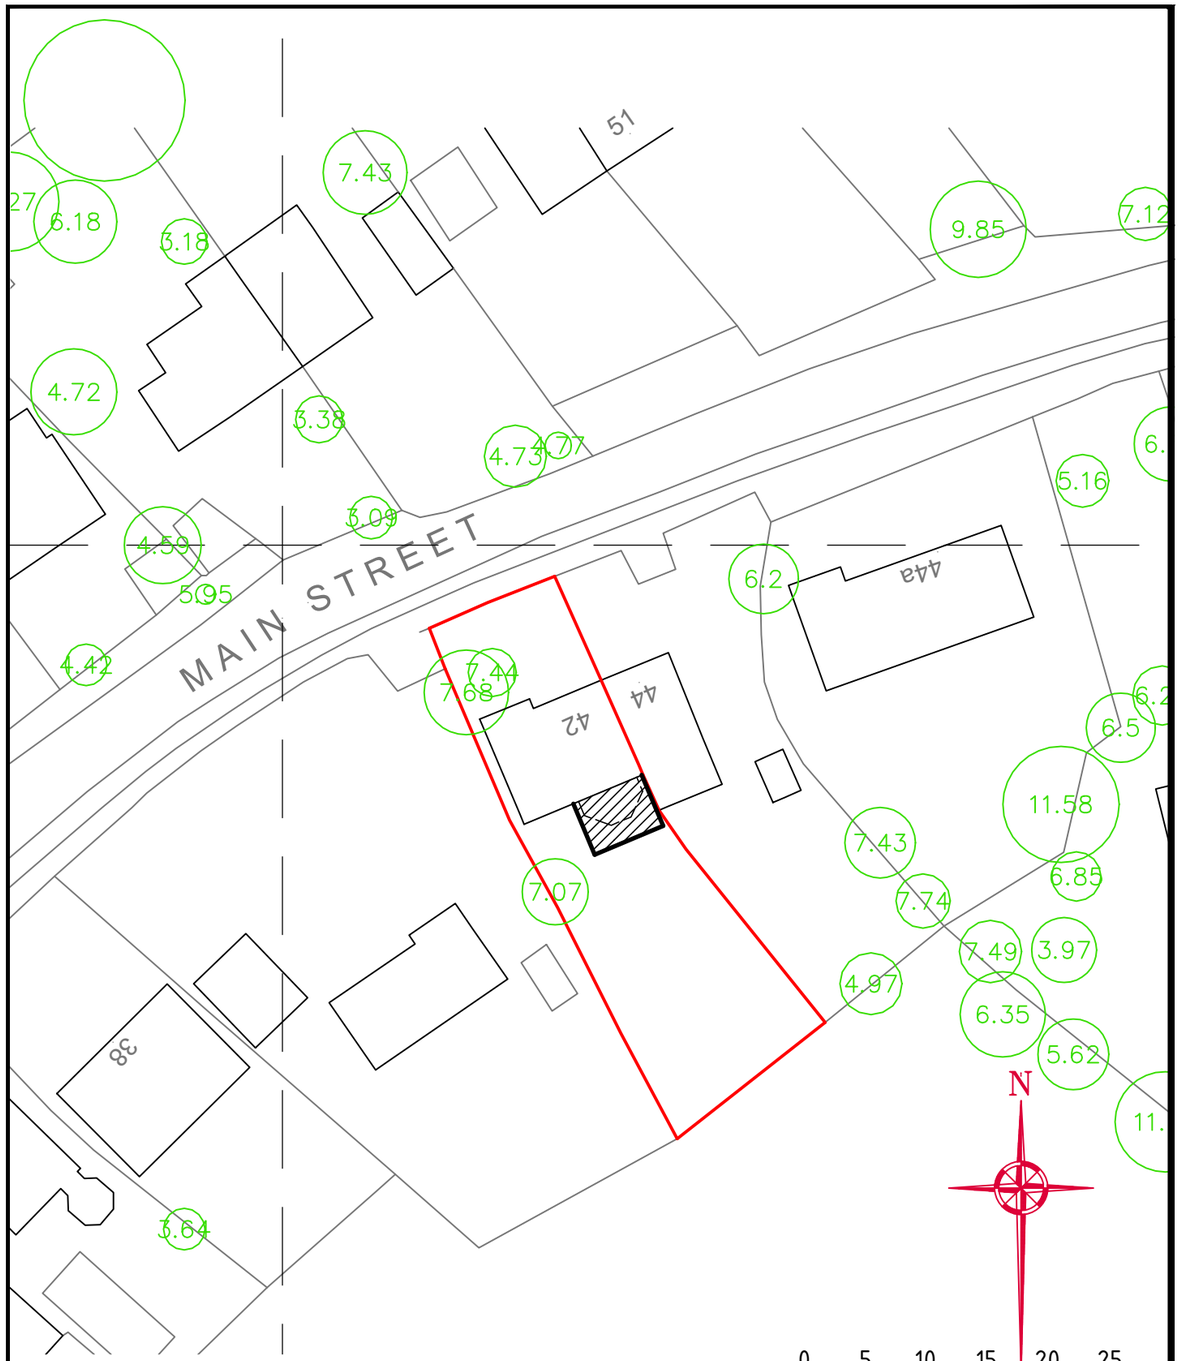


ARC Building Design Tele - 0121 353 8668 E-Mail - enquiries@arcbuildingdesign.co.uk	SCALE 1:500 DATE May '25 DRAWING STATUS N/A DRAWING No. SITE PLAN	CLIENT Miss. A. Gallagher PROJECT 42 Main Street, Orton On The Hill, CV9 3NN.	

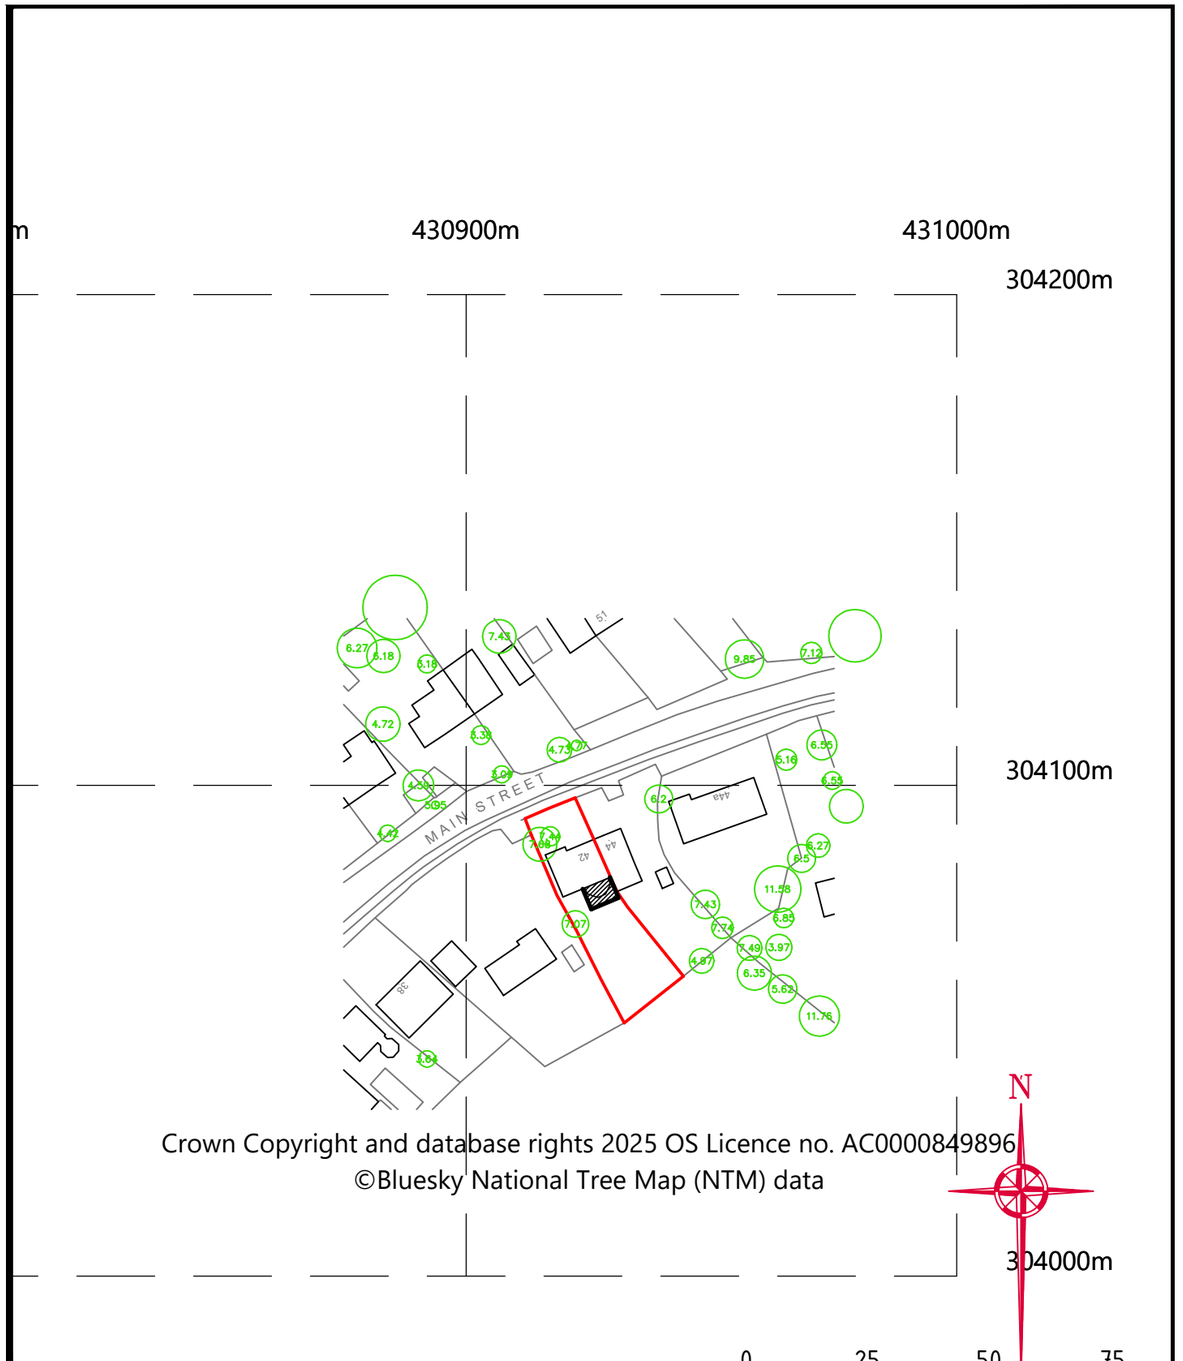

Crown Copyright and database rights 2025 OS Licence no. AC0000849896
©Bluesky National Tree Map (NTM) data

ARC Building Design Tele - 0121 353 8668 E-Mail - enquiries@arcbuildingdesign.co.uk	SCALE 1:1250 DATE May '25 DRAWING STATUS N/A DRAWING No. LOCATION MAP	CLIENT Miss. A. Gallagher PROJECT 42 Main Street, Orton On The Hill, CV9 3NN.	