

Rev	Date	Iss. By	App. By	Description
P01	25/03/25	RM	HO	Drawing update following comments from the client.
P02	04/04/25	RM	HO	Revised as per client comments
P03	14/04/25	RM	HO	Updated for planning issue
P04	17/04/25	RM		Final Planning Issue

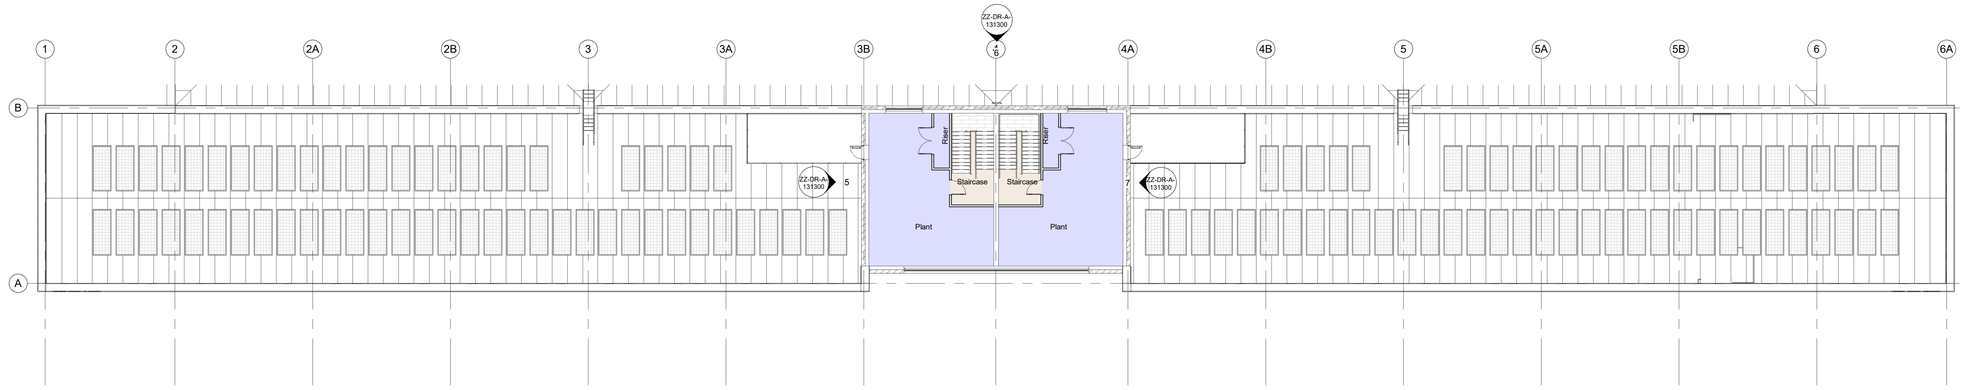

3 ZZ-DR-A-131200


Plant Floor Level
Scale: 1 : 200

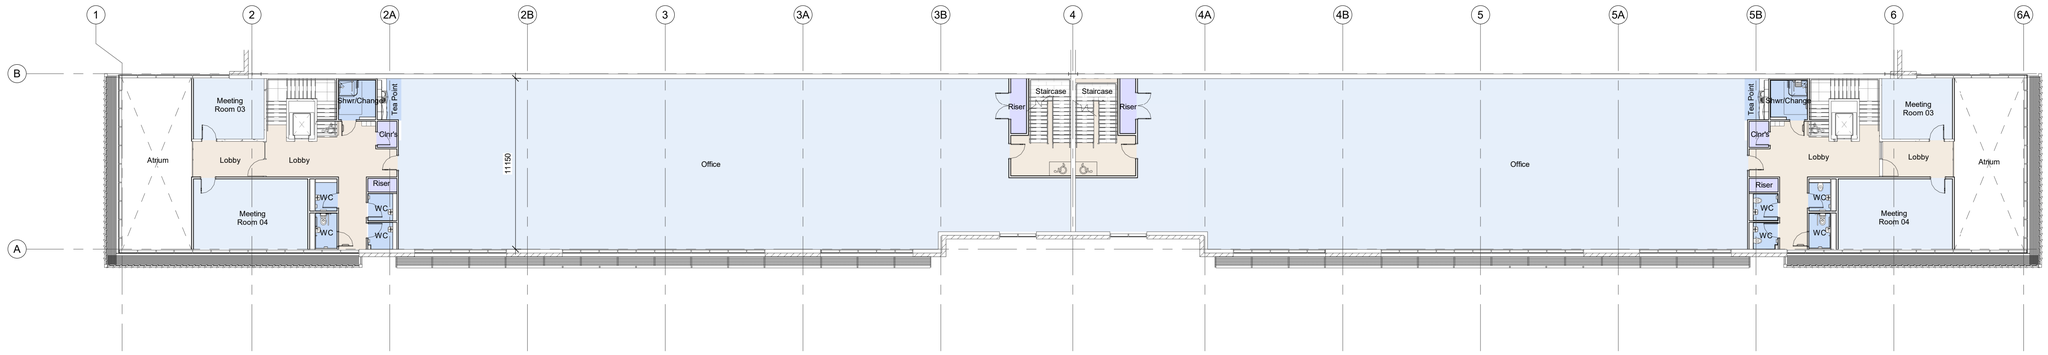

2 ZZ-DR-A-131200

Office Layout First Floor Plan
Scale: 1 : 200

Department Legend
- Ancillary
- Common Area
- Office
- Wet Area

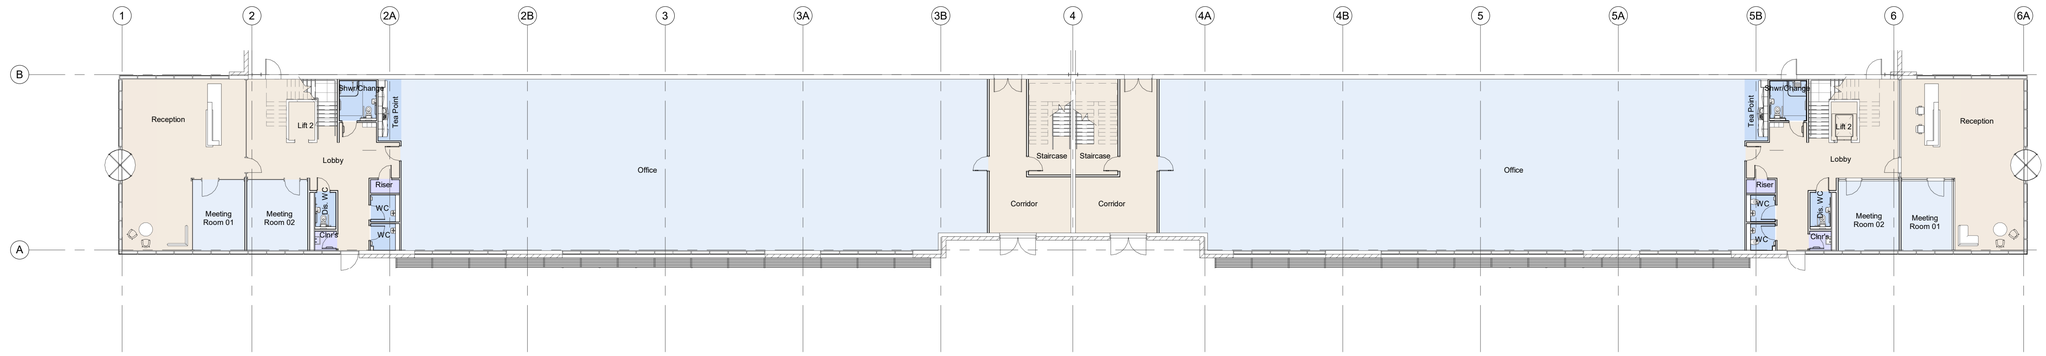

1 ZZ-DR-A-131200

Office Layout Ground Floor Plan
Scale: 1 : 200

SCALE 1:200
1m 10m 20m

SGP
Architects + Masterplanners

Waterfront House
2a Smith Way
Grove Park
Enderby
Leicester LE19 1SX

t: +44 (0)116 247 0557

www.stephengeorge.co.uk

Plot 8
MIRA North
Nuneaton

Drawing Name:
Planning - Proposed Office Layouts

Drawing Stage: **Planning**

Status: **S3 - For Review and Comment**

SGP File Ref: 2109206-SGP-08-ZZ-M3-A-000001

SGP Project No	Date	Drawn	Team	Scale	Rev
21-092-006	18/03/25	RM	LA	1 : 200 @ A1	**P04**

Drawing Number: Project-Originator-Functional-Spatial-Form-Discipline-Number
2109206-SGP-08-ZZ-DR-A- 131101

This drawing, the works and concepts depicted are copyright of Stephen George + Partners LLP and may not be reproduced or made use of, either directly or indirectly without express written consent. All heights, levels, sizes and dimensions to be checked on site before any work is put to hand.
Information shown on this drawing that is produced by others has not been verified by Stephen George + Partners LLP and no liability is accepted for its accuracy.
This document is prepared for the sole use of the documented recipient and Stephen George + Partners LLP accepts no liability for use of this document by parties other than the party for whom it was prepared or for purposes other than those for which it was prepared.