A1

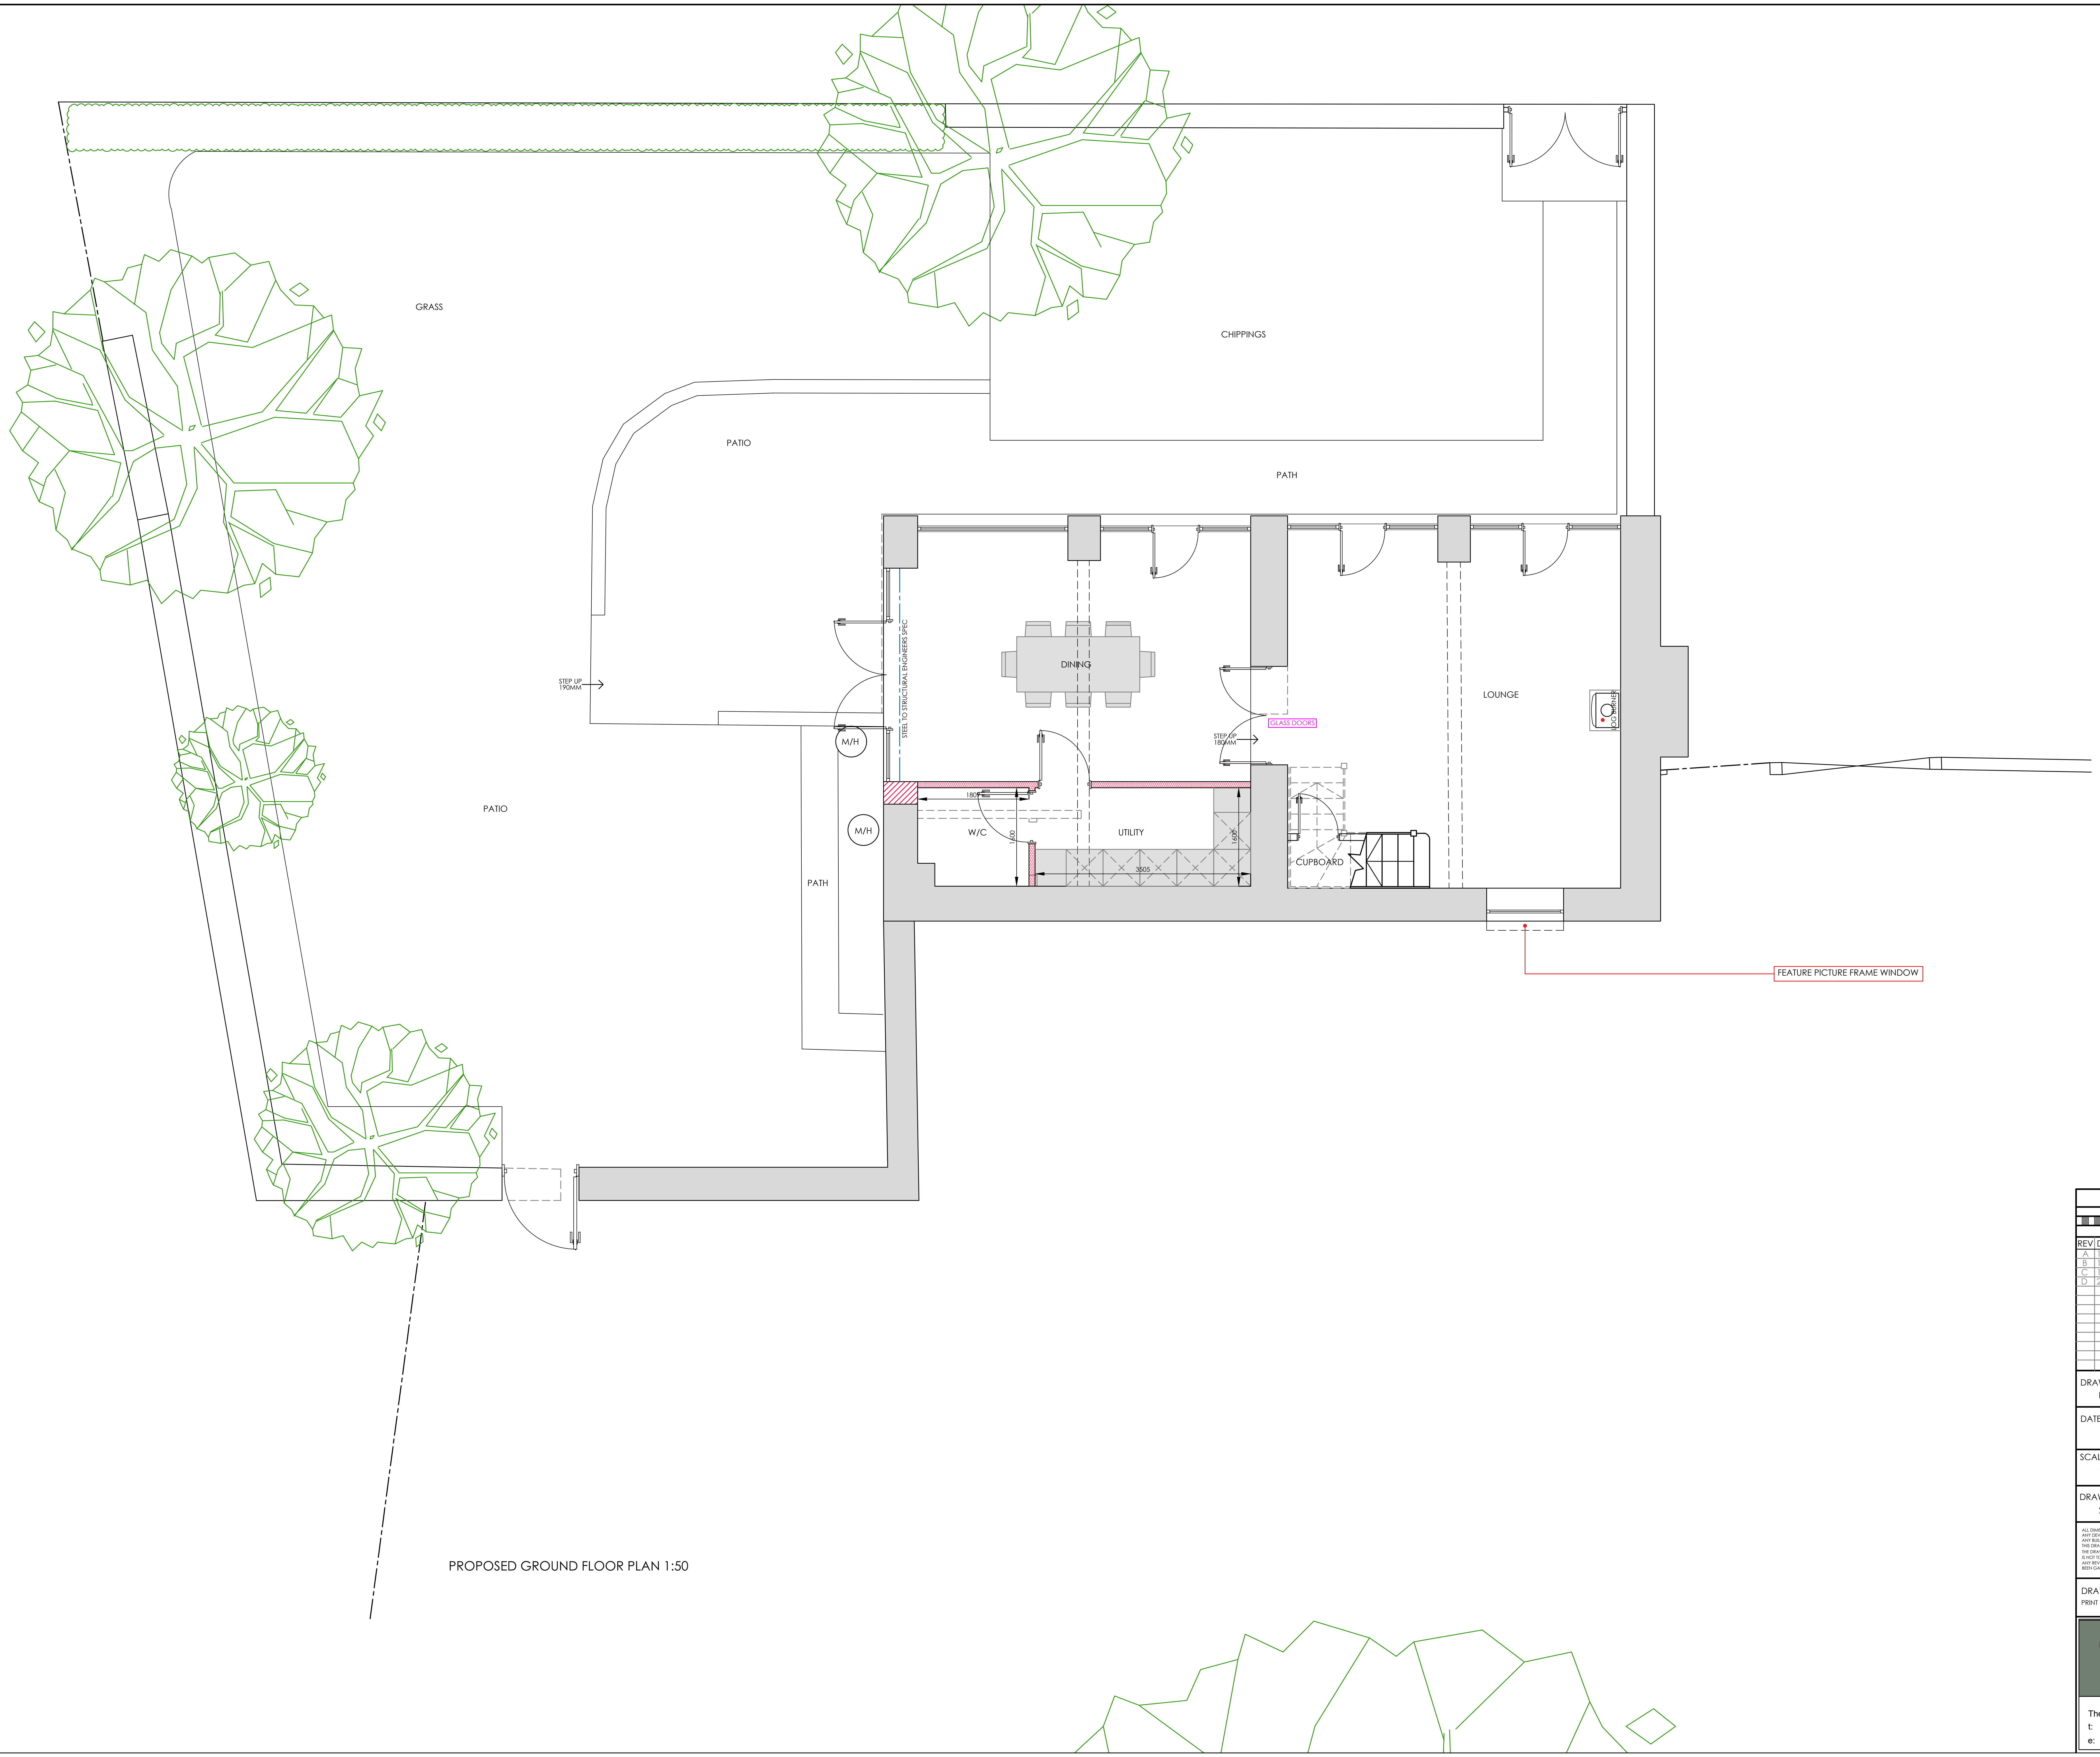

PROPOSED GROUND FLOOR PLAN 1:50

SCALE @ 1/100
1M 2M 3M 4M 5M 6M 7M 8M 9M

1M 2M SCALE @ 1/50 3M 4M

REV	DATE	DETAIL	P/C	DRN
A	15/10/24	PREP FOR PLANNING SUB	P	WP
B	11/04/25	CLIENT DESIGN MEETING AMENDMENTS	P	CRP
C	17/04/25	ROOF LIGHT AMENDMENT	P	CRP
D	21/05/25	PLANNING SUBMISSION	P	CRP

DRAWING :
PROPOSED GROUND FLOOR PLAN

DATE :
SEPT 24

PROJECT :
PROPOSED SINGLE STOREY REAR EXTENSION

SCALE @ A1 :
1:50

CLIENT : MRS KULLAR

DRAWING No.
23-74.2

SITE ADDRESS :
4 OLD HALL BARN
GROBY
LE6 0FL

ALL DIMENSIONS TO BE CHECKED ON SITE PRIOR TO COMMENCEMENT. PLANS TO BE SCALED FOR PLANNING PURPOSES ONLY.
ANY DEVIATIONS FROM PLANS OR STRUCTURAL ALTERATIONS ARE TO BE NOTIFIED IMMEDIATELY OR WILL BE CARRIED OUT AT THE CLIENTS RISK
ANY BUILDING WORKS UNDERTAKEN BEFORE ALL NECESSARY LOCAL AUTHORITY APPROVALS HAVE BEEN OBTAINED ARE AT CLIENTS OWN RISK.
THIS DRAWING REMAINS THE COPYRIGHT OF THE ART OF BUILDING LTD AND MUST NOT BE DUPLICATED OR ISSUED WITHOUT PRIOR CONSENT.
THE DRAWING REMAINS THE PROPERTY OF THE ART OF BUILDING LTD UNTIL PAID FOR IN FULL BY CLIENT. UNTIL PAID FOR IN FULL THIS DRAWING IS NOT TO BE BUILT FROM WITHOUT PERMISSION FROM THE ART OF BUILDING LTD
ANY REVISED DRAWINGS OR ADDITIONAL STRUCTURAL DESIGNS REQUESTED AFTER AGREED DESIGN OR LOCAL AUTHORITY APPROVALS HAVE BEEN GAINED WILL FORM AN ADDITIONAL COST TO THE CLIENT.

DRAWING SIGNED AND APPROVED BY:
PRINT NAME : SIGNATURE : DATE :

TAOB.®
Thoughtful Architecture

The Art of Building Ltd
t: 01509 891105
e: info@taob.co.uk w: taob.co.uk

45 Maplewell Road
Woodhouse Eaves
Leicestershire LE12 8RG