PERFECT 86E

90.72m2 (976sq.ft.)

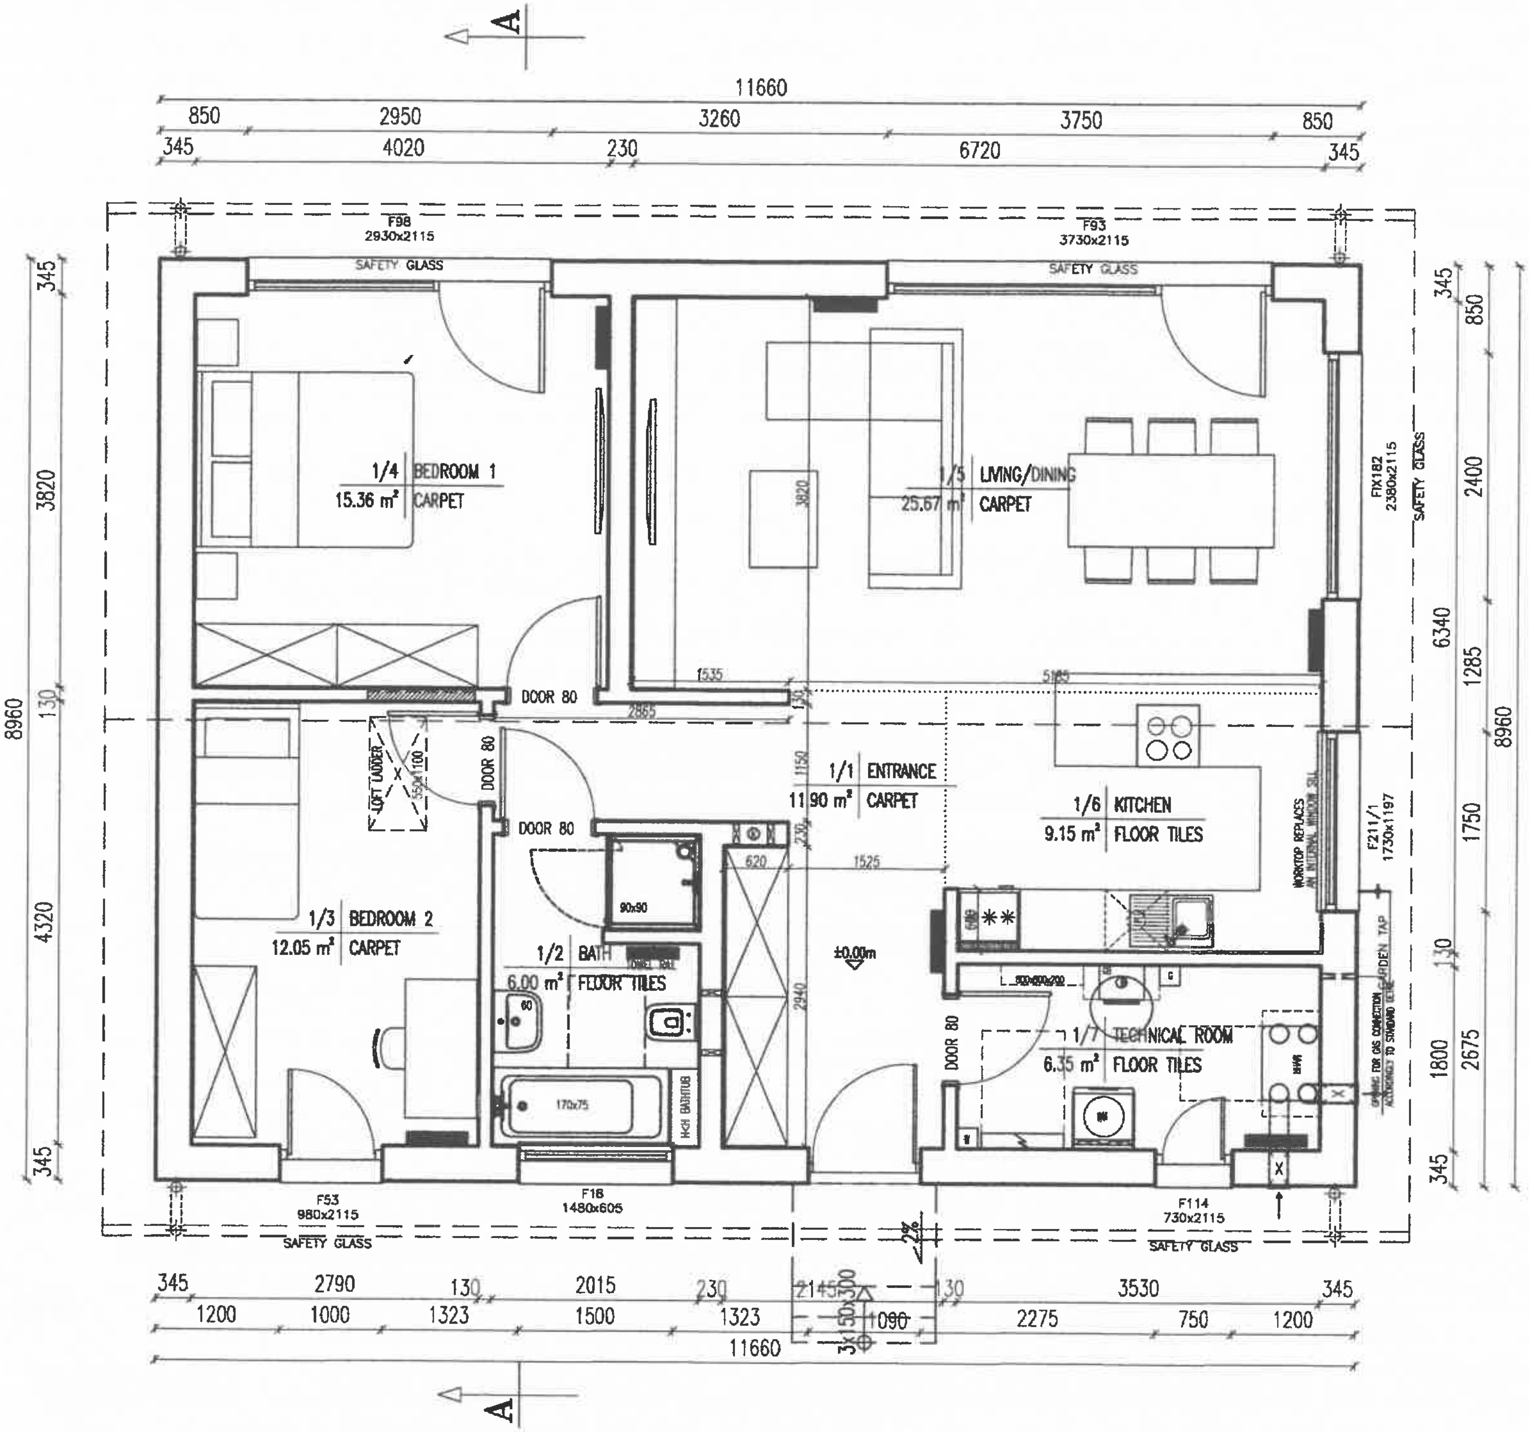

DAN-WOOD HOUSE | Completely at home.

This drawing is hereby confirmed as the final approved version:

....

Place, Date

....

Client's signature (future changes to this version may have costs effects and would be charged accordingly)

PERFECT 86E

TOTAL FLOOR AREA 90.72m² (976ft²)

DAN-WOOD HOUSE

DAN - WOOD HOUSE
1 Wilderhaugh
Galashiels
TD1 1QJ
sales@dan-wood.com

OBJECT: SINGLE-FAMILY HOUSE

NUMBER OF CONTRACT/INVESTOR: –

DRAWING:	TYPE OF HOUSE:	VALID FROM:
GROUND FLOOR PLAN	PERFECT 86E	12.11.2020

ARCHITECT GB	ARCHITECT PL	SCALE
–	–	1:50

VERSION:	DATE:	VERSION:	DATE:
1	–	4	–
2	–	5	–
3	–	6	–

DRAWING NO: 02

BRANCH: ARCHITECTURE