

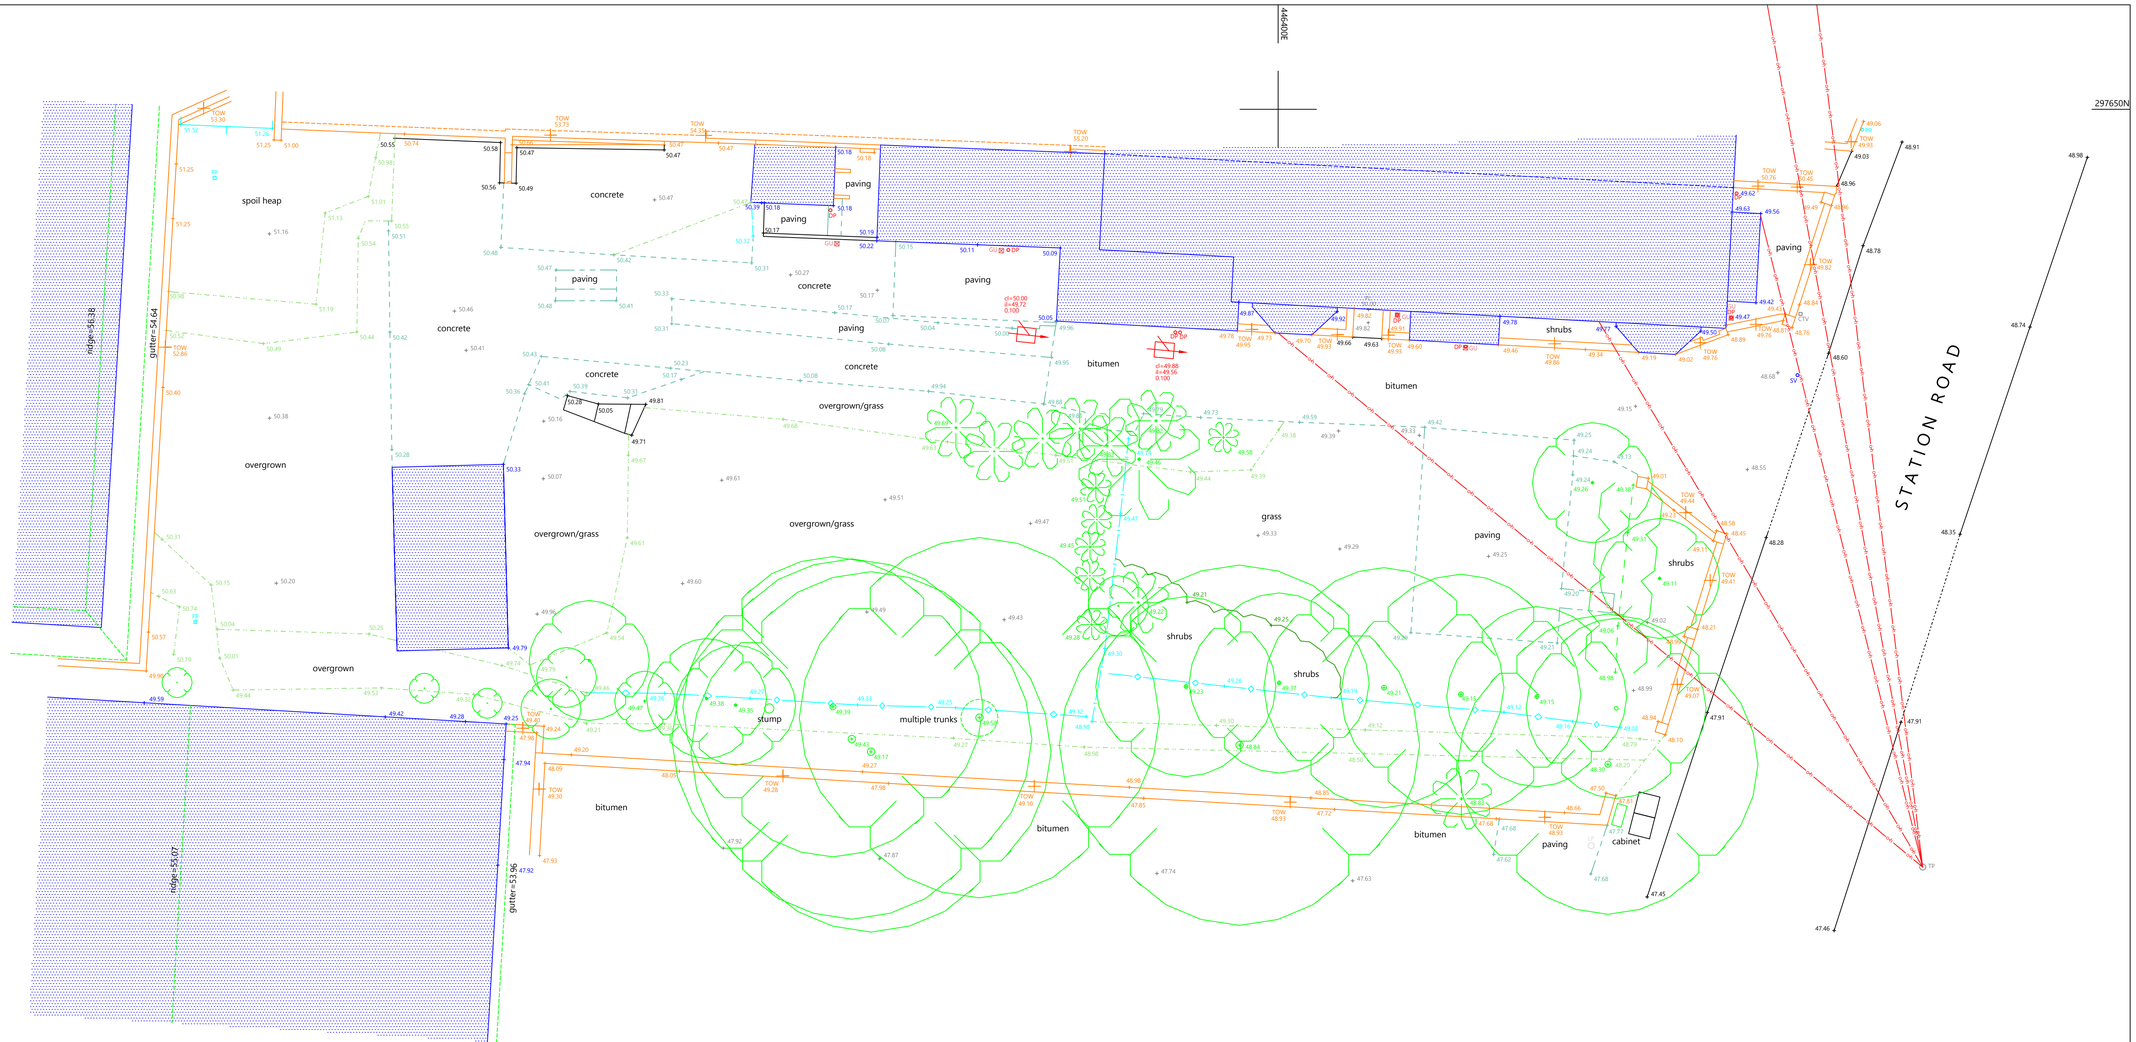
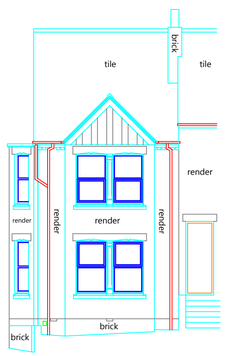



Front Elevation

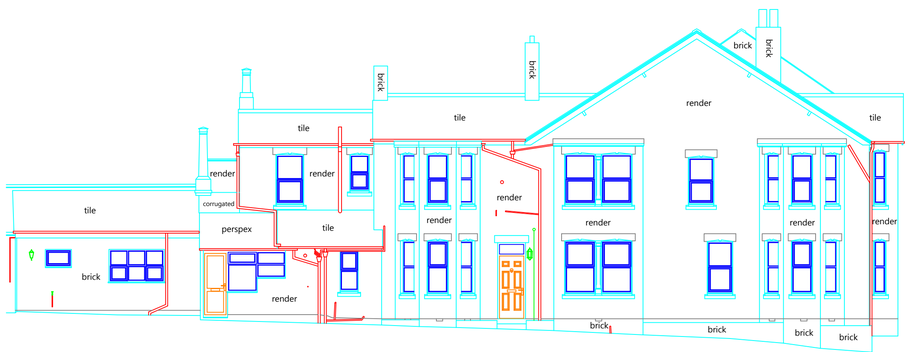


Side Elevation

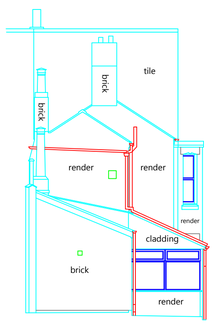


Rear Elevation

Level Datum 45.00m

## Symbol & Abbreviation Key.

- BARBED WIRE FENCE
- POST & RAIL FENCE
- CLOSE BOARD FENCE
- RAILINGS
- CHAIN LINK FENCE
- OTHER FENCE
- KERB
- DROPPED KERB
- GULLY CHANNEL
- TOP / BOTTOM OF BANK
- FOLIAGE
- DITCH
- VERGE
- OVERHEAD CABLES
- GATE
- HEDGE
- TREE - BROAD LEAVED
- TREE - CONIFEROUS
- BUSH
- BUILDING
- BOREHOLE
- SURVEY STATION
- ORDNANCE SURVEY BENCH MARK

| | | | |
|---|---|---|---|
| A/C | AIR CONDITIONING UNIT | KO | KERB OFFLET |
| AV | AIR VALVE | LC | LIGHTING COLUMN |
| BOL | BOLLARD | LP | LAMP POST |
| BH | BOREHOLE | NP | NAME PLATE |
| BL | BED LEVEL | NB | NOTICE BOARD |
| BM | BENCH MARK | PR | PIPE RISER |
| BT | BRITISH TELECOM | RP | RODDING POINT |
| CTV | CABLE TV | RS | ROAD SIGN |
| CL | COVER LEVEL | SP | SIGN POST |
| CR | CABLE RISER | SV | STOP VALVE |
| DP | DOWN PIPE | TL | TRAFFIC LIGHT |
| ER | EARTH ROD | TP | TELEGRAPH POLE |
| EP | ELECTRICITY POLE | TOF | TOP OF FENCE |
| EM | ELECTRICITY MARKER | TOH | TOP OF HEDGE |
| FB | FUSE BOX | TOR | TOP OF RAILINGS |
| FH | FIRE HYDRANT | TOS | SERVICE LEVEL |
| FP | FENCE POST | TOW | TOP OF WALL |
| FL | FLOOR LEVEL | UTL | UNABLE TO LIFT |
| GV | GAS VALVE | VM | VALVE MARKER |
| GM | GAS MARKER | VP | VENT PIPE |
| GU | GULLY | WL | WATER LEVEL |
| HM | HYDRANT MARKER | WM | WATER MARKER |
| IL | INVERT LEVEL | WO | WASH OUT |

## General.

This survey has been prepared with a scaling accuracy for a plot at a scale of 1:100.

All critical measurements should be checked on site prior to design . No liability will be taken for this plan if passed onto 3rd parties . Trees and other survey data may be omitted due to dense vegetation . Some services may have been omitted due to parked vehicles and vegetation . Please note the drainage information has been ascertained by visual inspection from the surface and therefore values are estimated .

The surveyor will not be responsible for omission of details obscured during site survey. RICS professional guidance 3rd edition rule 1.19 applies to this survey.

## Notes.

Coordinates related to OS National Grid by best fit
Local level datum

INDICATIVE ONLY

| Rev | Details of Revision | Drawn | Date |
|---|---|---|---|
| | | | |
| | | | |
| | | | |

| Surveyed | Drawn | Date | Checked | Date | Approved | Date |
|---|---|---|---|---|---|---|
| SIH | ET | 26/05/18 | SIH | 29/09/18 | SIH | 29/05/18 |

LANDMARK SURVEYS & DEVELOPMENTS
SURVEYORS@LSDSURVEYS.CO.UK
LSDSURVEYS.CO.UK @LSDSURVEYS
01788 333846 - 07515 172352

Client.

MAS ARCHITECTURE LTD
MIDLANDS STUDIO
THE ATKINS
LOWER BOND STREET
HINKLEY, LE10 1QU

Title.

# TOPOGRAPHICAL SURVEY

42 STATION ROAD
EARL SHILTON
LE9 7GA

Dwg No. 18202 Sheet. 1 of 1

Scale. 1:100 A1 Sheet Rev. -